WWW.PROSHOPDRAWINGS.COM

CURTAIN WALL, GLASS & GLAZING DRAWINGS

SUBMITTAL RECORD:

ARCHITECTURAL DRAWING REF

FINISH SCHEDULE:

MARK	DESCRIPTION
01	CLASS II CLEAR ANODIZED

GLASS SCHEDULE:

MARK	DESCRIPTION	MAKE UP
GL-1	1" INSULATED GLASS	1/4" CRYSTAL GRAY TEMP. WITH SNE 50/25 LOW-E COATING ON (#2 SURFACE) 1/2" AIR SPACER - G3 (BLACK) 1/4" CLEAR TEMP.
GL-2	1/4" SPANDREL	1/4" CLEAR TEMP. WITH WHITE #0-1060 OPACI300 DOUBLE COAT ON (#2 SURFACE)

SEALANT SCHEDULE:

MARK	DESCRIPTION
1	FIELD APPLIED CONTINUOUS SEALANT & BACKER ROD: DOW CORNING 795 SILICONE BUILDING SEALANT STANDARD GRAY COLOR

SYMBOL LEGEND:

▽▽	WIND LOAD ANCHOR AT HEAD (T CLIP)
▲▲	DEAD LOAD ANCHOR AT SILL (T CLIP)
▽	WIND LOAD ANCHOR AT HEAD (F CLIP)
▲	DEAD LOAD ANCHOR AT SILL (F CLIP)
■	U CLIP FASTENING AT SILL
▮▶◀▮	WIND LOAD ANCHOR AT VERT.
◉	DEAD LOAD ANCHOR AT VERT.
◀	JAMB FASTENING AT VERTICAL
◆	SPLICE LOCATION AT VERTICAL
(123)	ARCH DOOR NO AT FLOOR PLAN
(DOOR #/HG#)	DOOR NO & HARDWARE GROUP AT ELEVATION
⌖	DATUM
◇	SEALANT CALLOUT
(#)	STEEL CALLOUT
⬠	HIGH IMPACT PLASTIC SHIMS CENTERED ON SCREWS

# / ###	EXTERIOR ELEVATION
# / ###	ITEM ELEVATION EXTERIOR (CURTAIN WALL / STOREFRONT / MIRROR / MISC. GLAZING
# / ###	ITEM ELEVATION INTERIOR (CURTAIN WALL / STOREFRONT / MIRROR / MISC. GLAZING
N	DIRECTION SYMBOL
1 / REF	DETAIL SYMBOL ARCHITECTURAL REFERENCE

ELEVATION

##

AR REF:
SYSTEM:
PLAN:
ELEVATION:

QTY:
FINISH:
ENL. PLAN:
SECTION:

I/E — INTERIOR OR EXTERIOR
REF — ARCHITECTURAL REFERENCE

PROJECT DIMENSION VERIFICATION: ALL DIMENSIONS TO BE GUARANTEED / FIELD VERIFIED

PROJECT

STREET ADDRESS

CITY

CUSTOMER:

YOUR CUSTOMER

ARCHITECT:

ARCHITECT

PRODUCT DESCRIPTIONS:

YKK AP YCW 750 XT 2 1/2" x 6" CURTAIN WALL SYSTEM FOR 1" GLASS

YKK AP YCW VENEER WALL 2 1/2"x3" SYSTEM FOR 1" GLASS

YKK AP MODEL 35D STANDARD MEDIUM STILE DOORS WITH 10" BOTTOM RAIL

ABBREVIATIONS:

AFF	ABOVE FINISHED FLOOR	FIN	FINISH	NA	NOT APPLICABLE
AGL	ABOVE GROUND LEVEL	FO	FINISHED OPENING	NIC	NOT IN CONTRACT
AL	ALUMINUM	FLR	FLOOR	NSFC	NOT SHOWN FOR CLARITY
AN	ANNEALED	FOF	FACE OF FRAME	NTS	NOT TO SCALE
BFF	BELOW FINISHED FLOOR	FOP	FACE OF PANEL	OC	ON CENTER
BI	BY INSTALLER	FOS	FACE OF SYSTEM	OH	OPPOSITE HAND
BLK	BLOCK	FS	FRAME SIZE	OPNG	OPENING
BLKG	BLOCKING	GA	GAUGE	PD	PANEL DIMENSION
BO	BOTTOM OF	GALV	GALVANIZED	PL	PLATE
BOF	BACK OF FRAME	GYP	GYPSUM BOARD	PWD	PLYWOOD
BOT	BOTTOM	HEX	HEXAGONAL	PSF	POUNDS PER SQUARE FOOT
BO	BY OTHERS	HLSO	HINGE LEFT SWING-OUT	PT	POINT
CL	CENTERLINE	HLSI	HINGE LEFT SWING-IN	R	RADIUS
CLG	CEILING	HM	HOLLOW METAL	REF	REFERENCE
COL	COLUMN	HRSO	HINGE RIGHT SWING-OUT	REQ	REQUIRED
CONC	CONCRETE	HRSI	HINGE RIGHT SWING-IN	RO	ROUGH OPENING
CONST	CONSTRUCTION	HS	HEAT STRENGTHENED	SHT	SHEET
CONT	CONTINUOUS	INS	INSULATOR	SIM	SIMILAR
DIA	DIAMETER	IB	IN BETWEEN	STL	STEEL
DIM	DIMENSION	INT	INTERIOR	SUP	SUPPLIER
DLO	DAYLIGHT OPENING	JT	JOINT	T	TEMPERED
DO	DOOR OPENING	LAM	LAMINATED	TBD	TO BE DETERMINED
DWG	DRAWING	LBS	POUNDS	TO	TOP OF ...
DWL	DESIGN WIND LOAD	MAT	MATERIAL	TYP	TYPICAL
DP	DESIGN PRESSURE	MAX	MAXIMUM	UON	UNLESS OTHERWISE NOTED
EL	ELEVATION	MD	MODULE	VIF	VERIFY IN FIELD
EOP	EDGE OF PANEL	MIN	MINIMUM	VO	VENT OPENING
EXT	EXTERIOR	MO	MASONRY OPENING	W/	WITH
FD	FRAME DIMENSION	MOD	MODIFIED	WD	WOOD
FF	FINISHED FLOOR	MTL	METAL	WP	WORKING POINT

SCREW ABBREVIATIONS:

FH	FLAT HEAD	HH	HEX HEAD	LB	LAG BOLT
MS	MACHINE SCREW	P	PHILLIPS	P	PAN HEAD
PEX	PLASTIC EXPANDING ANCHOR	SD	SELF DRILLING	SMS	SHEET METAL SCREW
SS	STAINLESS STEEL	UC	UNDER CUT	WS	WOOD SCREW

DOOR SCHEDULE:

DOOR SCHEDULE

DOOR#	FRAME	HAND	HG#	LOCATION	WIDTH	HEIGHT	NOTES
A101B	8/405	RHSO	01	WEST	3'-4 1/4"	9' - 5"	DOOR SIZES ARE BASED ON FRAME SIZES
A109A	14/409	PRSO	02	WEST	6' - 0"	9' - 1 3/4"	DOOR SIZES ARE BASED ON FRAME SIZES
A113B	11/407	LHSO	01	WEST	3'- 4 1/4"	9'-0"	DOOR SIZES ARE BASED ON FRAME SIZES
A116	13/408	LHSO	01	WEST	3'-4 1/4"	9' - 0"	DOOR SIZES ARE BASED ON FRAME SIZES

HARDWARE SCHEDULE:

HARDWARE GROUP #01 / DOOR #(SINGLES) A101B, A113B, A116
STORFRONT DOORS TYPE (C) ALUMINUM MEDIUM DOORS

QTY	DESCRIPTION	PART #	FINISH	MFG
1EA	CONT. HINGE	MFR STANDARD	628	YKK AP
1EA	OHC CLOSER - NHO	MFR STANDARD	628	YKK AP
1EA	PANIC HARDWARE	MFR STANDARD	628	YKK AP
1EA	THRESHOLD	MFR STANDARD	MILL	YKK AP
1EA	WEATHER SWEEP	MFR STANDARD	MILL	YKK AP
1EA	OFFSET DOOR PULLS	MFR STANDARD	628	YKK AP

NOTES:

HARDWARE GROUP #02 / DOOR (PAIRS) #A109A
STORFRONT DOORS TYPE (C) ALUMINUM MEDIUM DOORS

QTY	DESCRIPTION	PART #	FINISH	MFG
2EA	CONT. HINGE	MFR STANDARD	628	YKK AP
2EA	OHC CLOSER - NHO	MFR STANDARD	628	YKK AP
2EA	PANIC HARDWARE (W/TOP/BTM RODS)	MFR STANDARD	628	YKK AP
1EA	THRESHOLD	MFR STANDARD	MILL	YKK AP
2EA	WEATHER SWEEP	MFR STANDARD	MILL	YKK AP
2EA	OFFSET DOOR PULLS	MFR STANDARD	628	YKK AP

NOTES:

SHEET INDEX:

Sheet Number	Sheet Title	REV
101	COVER SHEET	1
201	1ST FLOOR PLAN	
202	2ND FLOOR PLAN	
301	NORTH & SOUTH BUILDING ELEVATION	1
302	EAST & WEST BUILDING ELEVATION	1
401	GLAZING ELEVATIONS	1
402	GLAZING ELEVATIONS	1
403	GLAZING ELEVATIONS	1
404	GLAZING ELEVATIONS	1
405	GLAZING ELEVATIONS	1
406	GLAZING ELEVATIONS	1
407	GLAZING ELEVATIONS	1
408	GLAZING ELEVATIONS	1
409	GLAZING ELEV. WEST 1ST FL (MAIN ENT.)	1
410	GLAZING ELEV. WEST 2nd FLOOR (MAIN ENT.)	1
411	GLAZING ELEVATIONS 2nd FL	1
413	GLAZING ELEVATIONS 2nd FL	1
414	GLAZING ELEVATIONS EAST 2nd FL	1
501	SECTION DETAILS	1
502	SECTION DETAILS	
503	SECTION DETAILS	
504	SECTION DETAILS	
505	SECTION DETAILS	
601	PLAN DETAILS	1
602	PLAN DETAILS	1
603	PLAN DETAILS	1
604	PLAN DETAILS	1

CUSTOMER, GENERAL CONTRACTOR, & ARCHITECT NOTES:

1. THESE SHOP DRAWINGS, WHEN APPROVED, WILL SUPERSEDE ALL OTHER DOCUMENTS WITH WHICH THE JOB WILL BE MANUFACTURED. ANY SUBSEQUENT CHANGES ARE SUBJECT TO THE APPROVAL OF CUSTOMER
2. PRIOR TO FABRICATION, ALL DIMENSIONS, CONFIGURATIONS, AND QUANTITIES ARE TO BE VERIFIED AND/OR CORRECTED ON EVERY SHOP DRAWING SUBMITTAL.
3. SURROUNDING STRUCTURES ARE TO BE DESIGNED BY OTHERS TO SUPPORT THE LOADS IMPARTED BY THE GLAZING SYSTEM.
4. GLAZING CONTRACTOR IS NOT RESPONSIBLE FOR WORK AND/OR ERRORS INCURRED BY OTHER TRADES THROUGH THE USE OF THESE SHOP DRAWINGS.
5. TOLERANCE OF ROUGH OPENING SHALL BE A MAXIMUM OF ± 1/8".
6. DISSIMILAR METALS WILL BE PROTECTED WITH A COAT OF BITUMINOUS PAINT, OR OTHER APPROVED MATERIAL.
7. GLAZING CONTRACTOR., ASSUMES NO RESPONSIBILITY THAT THE SPECIFIED GLASS & FRAMES MEET CURRENT TITLE 24 ENERGY REQUIREMENTS.
8. ALL DIMENSIONS ARE TO BE VERIFIED IN FIELD UNLESS OPENING SIZES ARE OTHERWISE PROVIDED AND AGREED UPON FOR ORDERING / FABRICATION.
9. ALUMINUM SHALL BE 6063-T6 ALLOY (TYPICAL)

ALL DIMENSIONS AND CONDITIONS SHOWN IN THESE SHOP DRAWINGS SHOULD BE VERIFIED IN THE FIELD BEFORE FABRICATION AND INSTALLATION. SUBSTRATE DETAILS ARE FOR REFERENCE ONLY AND MUST BE VERIFIED BY SUB-CONTRACTOR AND G.C.

SHEET NUMBERING
(ALL SERIES SHEETS MAY NOT BE NEEDED)

1XX	COVER, INDEX & SCHEDULES
2XX	BUILDING PLANS
3XX	BUILDING ELEVATIONS
4XX	GLAZING ELEVATIONS
5XX	SECTION DETAILS
6XX	PLAN DETAILS
7XX	SECTION PROPERTIES

YOUR LOGO

PROJECT: YOUR PROJECT
ADDRESS: ANY STREET USA
ANY TOWN USA

REVISIONS

NO:	DESCRIPTION	DATE
1		
2		
3		
4		
5		
6		
7		
8		
9		

ENGINEER

ENGINEER PROJECT NO:

DATE SIGNED:

ENGINEER STAMP

TITLE:

COVER SHEET

PROJECT SCOPE:

DRAWN BY: PROSHOP DRAWINGS.COM
ORIGINAL SUBMISSION DATE

SCALE: NONE
PROJECT #:

SHEET #:
101

DATE PRINTED:16.09.2026

PSD PROJECT #:SAMPLE

WWW.PROSHOPDRAWINGS.COM

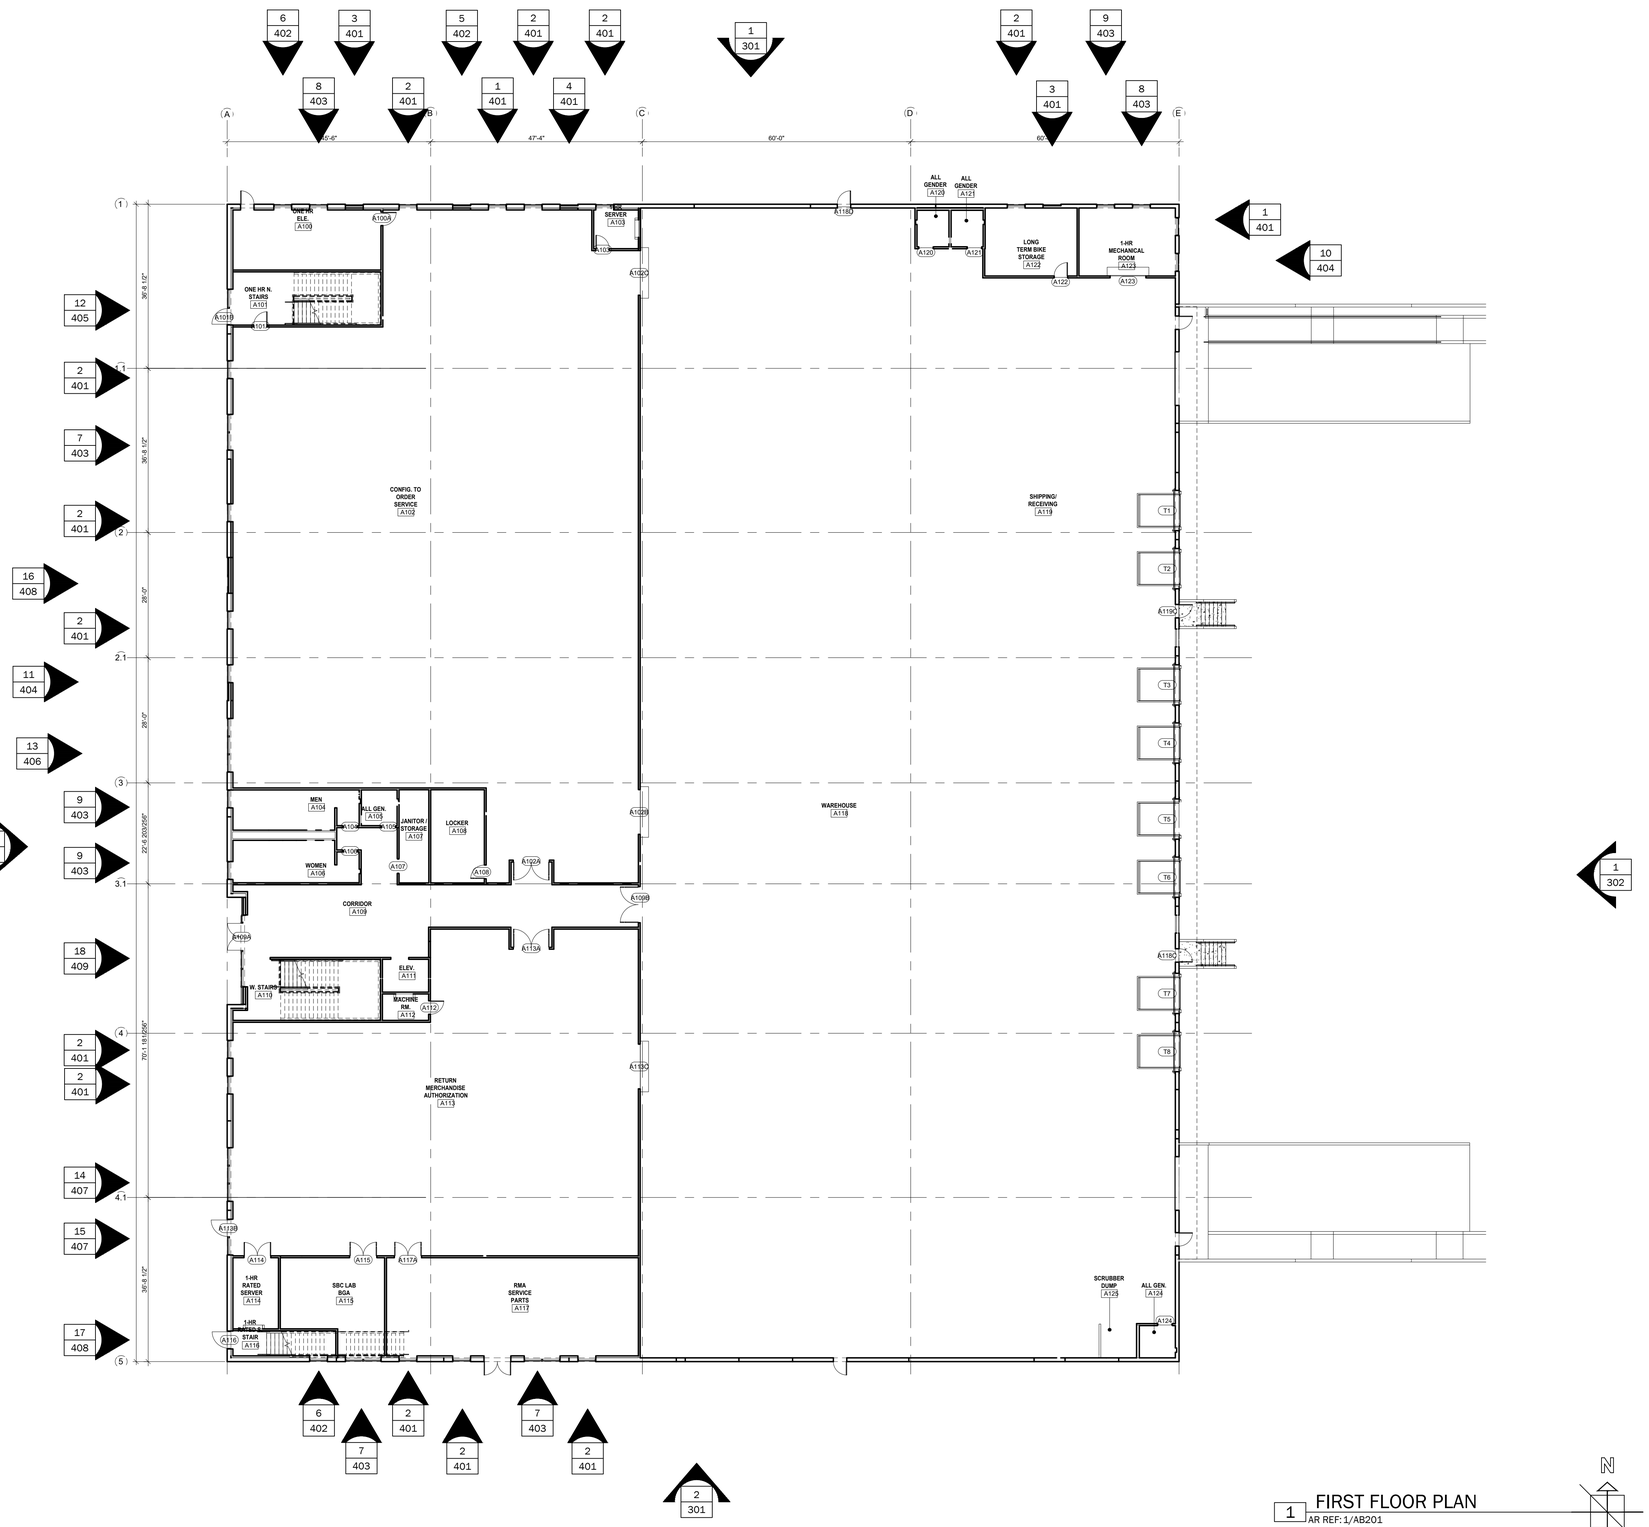

1 FIRST FLOOR PLAN
AR REF: 1/AB201

N

YOUR LOGO

PROJECT: YOUR PROJECT

ADDRESS: ANY STREET USA
ANY TOWN USA

REVISIONS

NO:	DESCRIPTION	DATE
1		
2		
3		
4		
5		
6		
7		
8		
9		

ENGINEER

ENGINEER PROJECT NO:

DATE SIGNED:

ENGINEER STAMP

TITLE:

1ST FLOOR PLAN

PROJECT SCOPE: ---

DRAWN BY: PROSHOP DRAWINGS.COM

ORIGINAL SUBMISSION DATE

SCALE: NONE

PROJECT #:

SHEET #: 201

PSD PROJECT #:SAMPLE DATE PRINTED:16.09.2026

WWW.PROSHOPDRAWINGS.COM

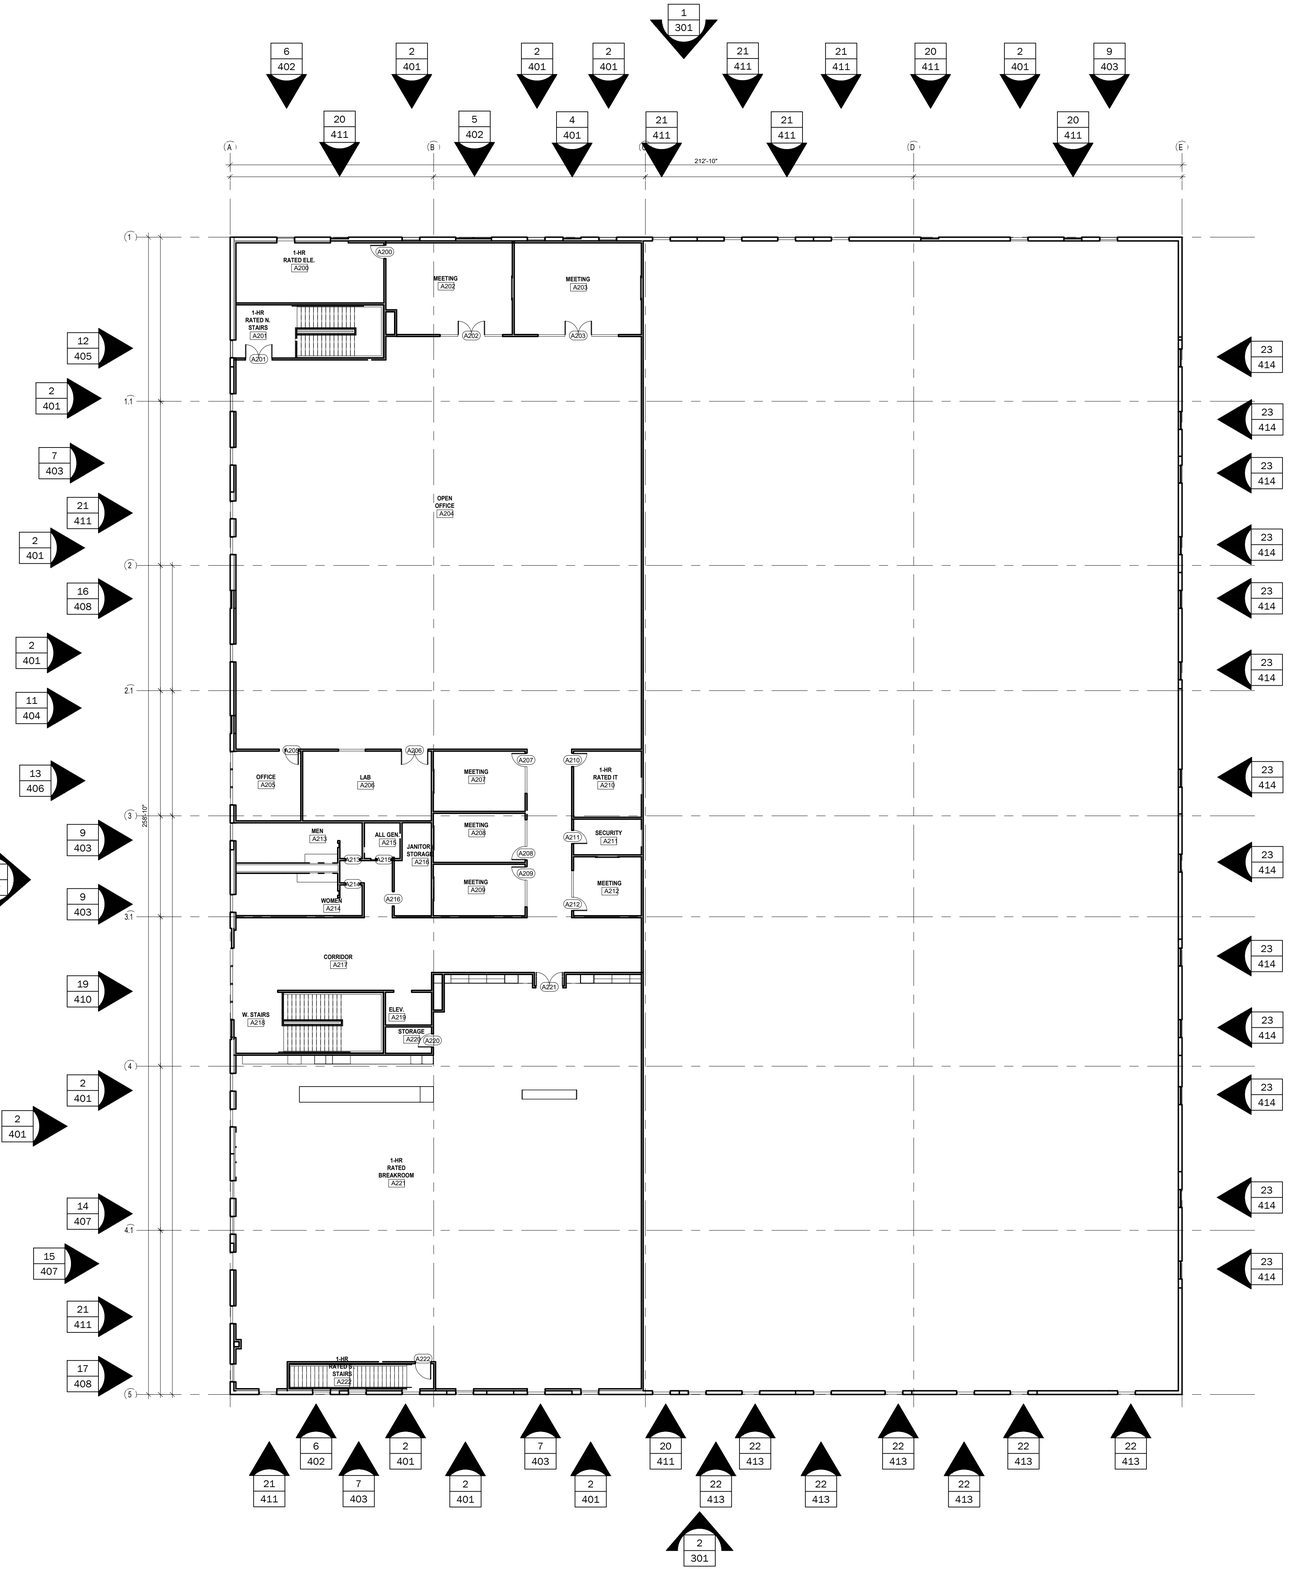

1 SECOND FLOOR PLAN
AR REF: 1/AB202

N

YOUR LOGO

PROJECT: YOUR PROJECT

ADDRESS: ANY STREET USA
ANY TOWN USA

REVISIONS

NO:	DESCRIPTION	DATE
1		
2		
3		
4		
5		
6		
7		
8		
9		

ENGINEER

ENGINEER PROJECT NO:

DATE SIGNED:

ENGINEER STAMP

TITLE:

2ND FLOOR PLAN

PROJECT SCOPE:

DRAWN BY: PROSHOP DRAWINGS.COM

ORIGINAL SUBMISSION DATE

SCALE: FULL

PROJECT #:

SHEET #:

202

DATE PRINTED:16.09.2026
PSD PROJECT #:SAMPLE

WWW.PROSHOPDRAWINGS.COM

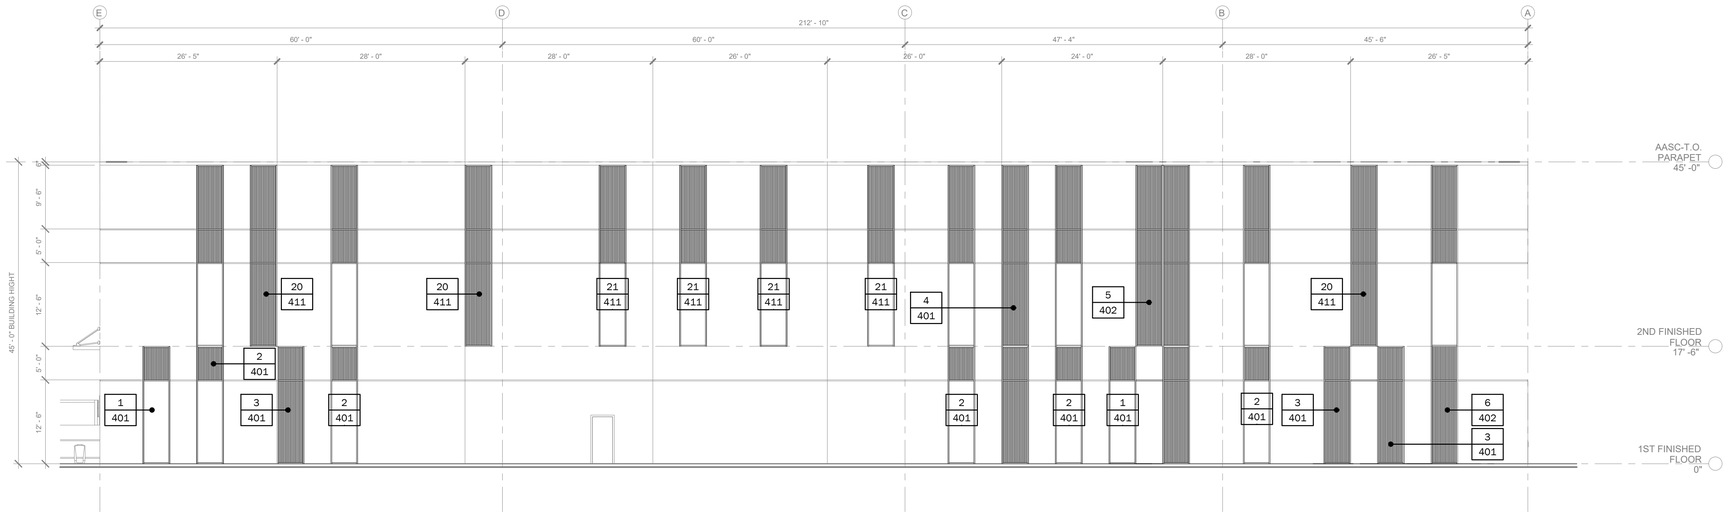

1 BLDG NORTH ELEVATION

AR REF: 1/AB401

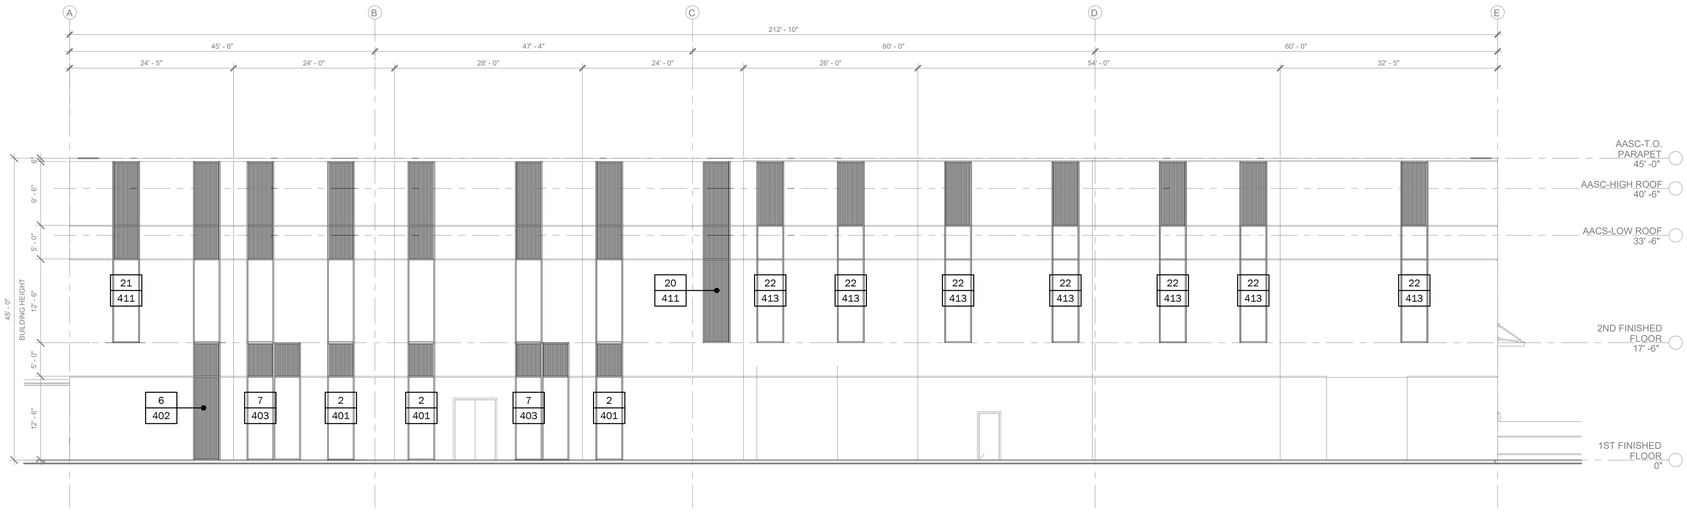

2 BLDG SOUTH ELEVATION

AR REF: 2/AB401

PSD PROJECT #:SAMPLE
DATE PRINTED:16.09.2026

YOUR LOGO

PROJECT: YOUR PROJECT

ADDRESS: ANY STREET USA
ANY TOWN USA

REVISIONS

NO:	DESCRIPTION	DATE
1		
2		
3		
4		
5		
6		
7		
8		
9		

ENGINEER

ENGINEER PROJECT NO:

DATE SIGNED:

ENGINEER STAMP

TITLE:

NORTH & SOUTH BUILDING ELEVATION

PROJECT SCOPE: ---

DRAWN BY: PROSHOP DRAWINGS.COM

ORIGINAL SUBMISSION DATE

SCALE: NONE

PROJECT #:

SHEET #:

301

WWW.PROSHOPDRAWINGS.COM

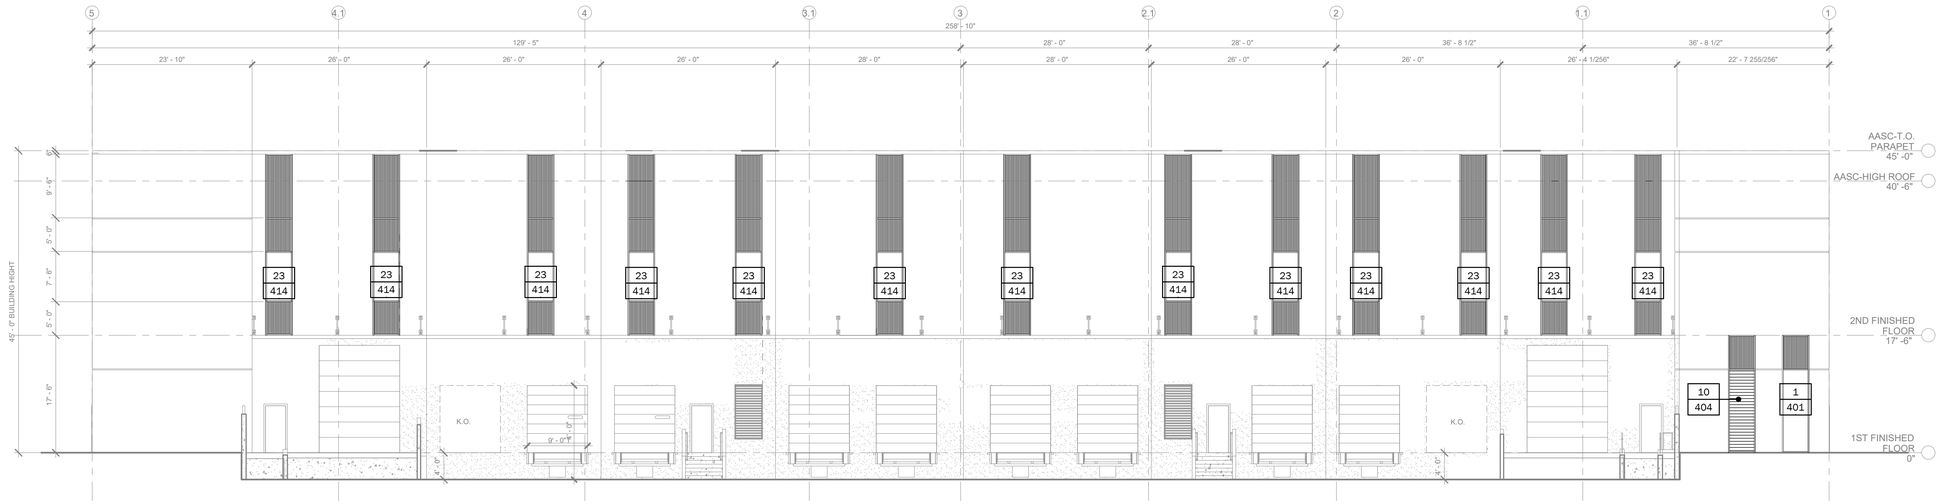

1 BLDG EAST ELEVATION
AR REF: 1/AB402

2 BLDG WEST ELEVATION
AR REF: 2/AB402

PSD PROJECT #:SAMPLE

DATE PRINTED:16.09.2026

YOUR LOGO

PROJECT: YOUR PROJECT

ADDRESS: ANY STREET USA
ANY TOWN USA

REVISIONS

NO:	DESCRIPTION	DATE
1		
2		
3		
4		
5		
6		
7		
8		
9		

ENGINEER

ENGINEER PROJECT NO:

DATE SIGNED:

ENGINEER STAMP

TITLE:

EAST & WEST BUILDING ELEVATION

PROJECT SCOPE: ---

DRAWN BY: PROSHOP DRAWINGS.COM

ORIGINAL SUBMISSION DATE

SCALE: NONE

PROJECT #:

SHEET #:

302

WWW.PROSHOPDRAWINGS.COM

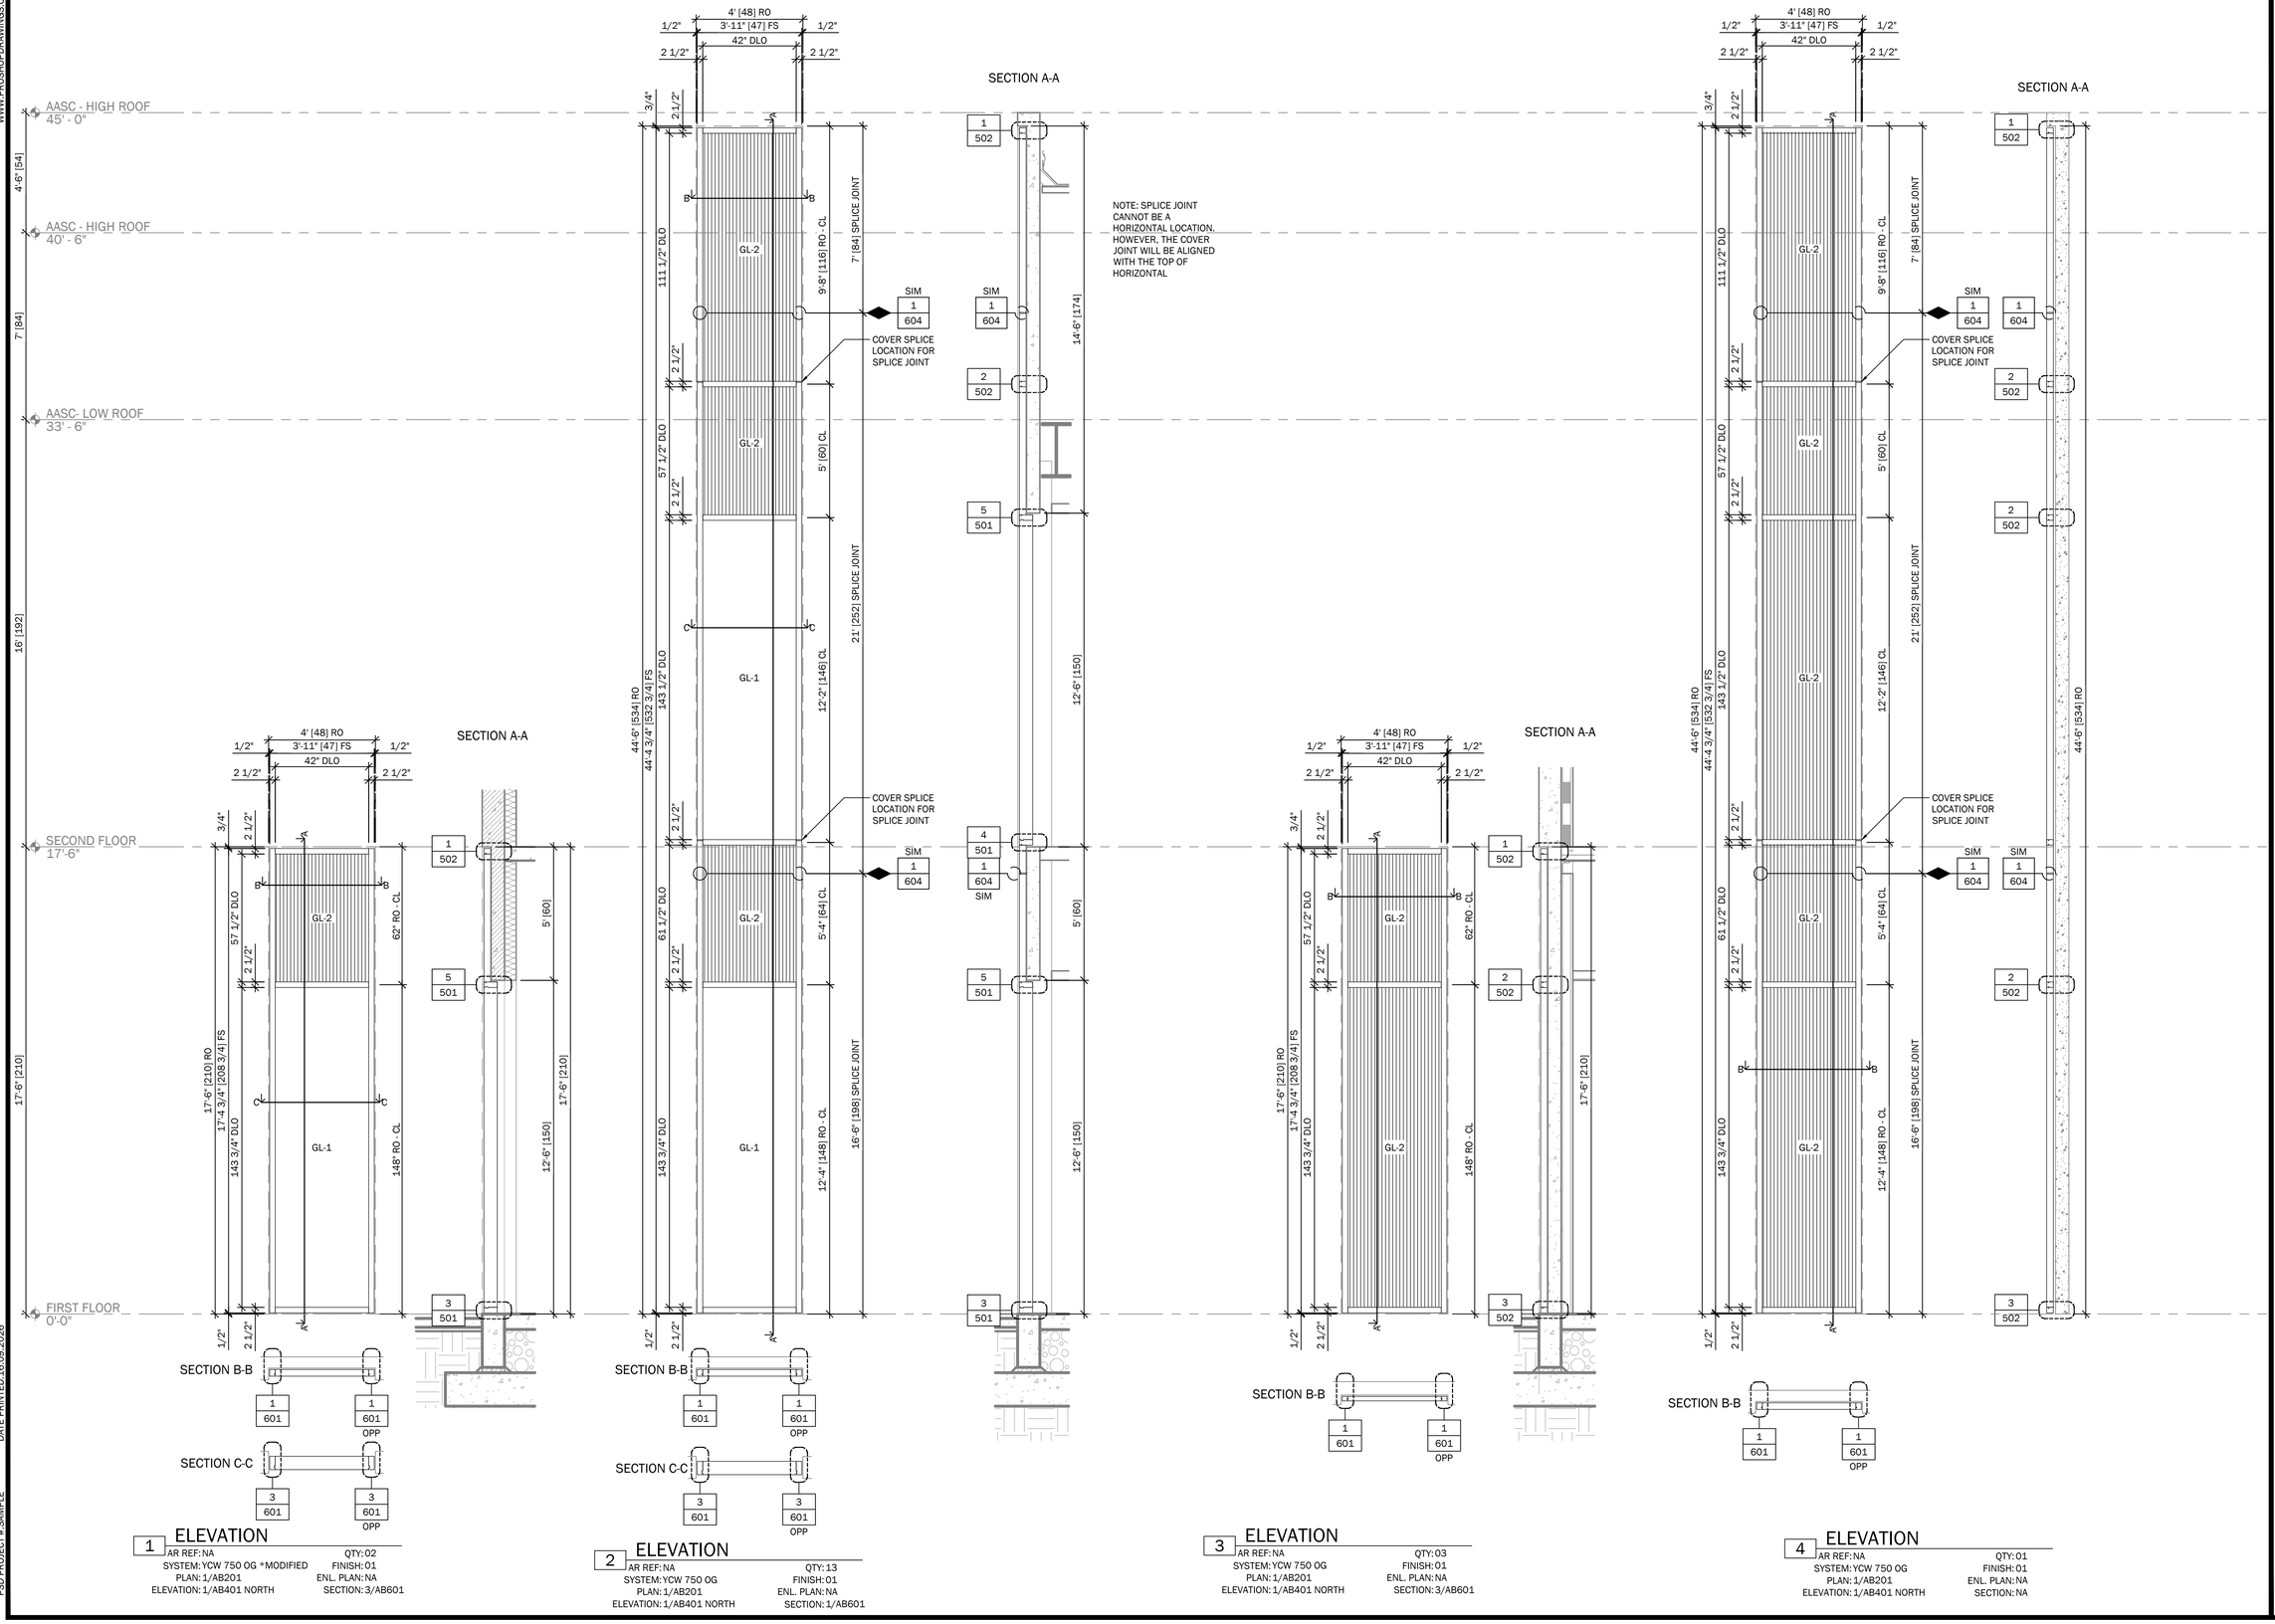

1 ELEVATION

AR REF: NA
SYSTEM: YCW 750 OG *MODIFIED
PLAN: 1/AB201
ELEVATION: 1/AB401 NORTH
QTY: 02
FINISH: 01
ENL. PLAN: NA
SECTION: 3/AB601

2 ELEVATION

AR REF: NA
SYSTEM: YCW 750 OG
PLAN: 1/AB201
ELEVATION: 1/AB401 NORTH
QTY: 13
FINISH: 01
ENL. PLAN: NA
SECTION: 1/AB601

3 ELEVATION

AR REF: NA
SYSTEM: YCW 750 OG
PLAN: 1/AB201
ELEVATION: 1/AB401 NORTH
QTY: 03
FINISH: 01
ENL. PLAN: NA
SECTION: 3/AB601

4 ELEVATION

AR REF: NA
SYSTEM: YCW 750 OG
PLAN: 1/AB201
ELEVATION: 1/AB401 NORTH
QTY: 01
FINISH: 01
ENL. PLAN: NA
SECTION: NA

YOUR LOGO

PROJECT:
YOUR PROJECT

ADDRESS:
ANY STREET USA
ANY TOWN USA

REVISIONS

NO:	DESCRIPTION	DATE
1		
2		
3		
4		
5		
6		
7		
8		
9		

ENGINEER

ENGINEER PROJECT NO:
DATE SIGNED:

ENGINEER STAMP

TITLE:

GLAZING ELEVATIONS

PROJECT SCOPE:

DRAWN BY: PROSHOP DRAWINGS.COM
ORIGINAL SUBMISSION DATE

SCALE: 3/8" = 1'-0"
PROJECT #:

SHEET #:
401

DATE PRINTED:16.09.2026
PSD PROJECT #SAMPLE

WWW.PROSHOPDPDRAWINGS.COM

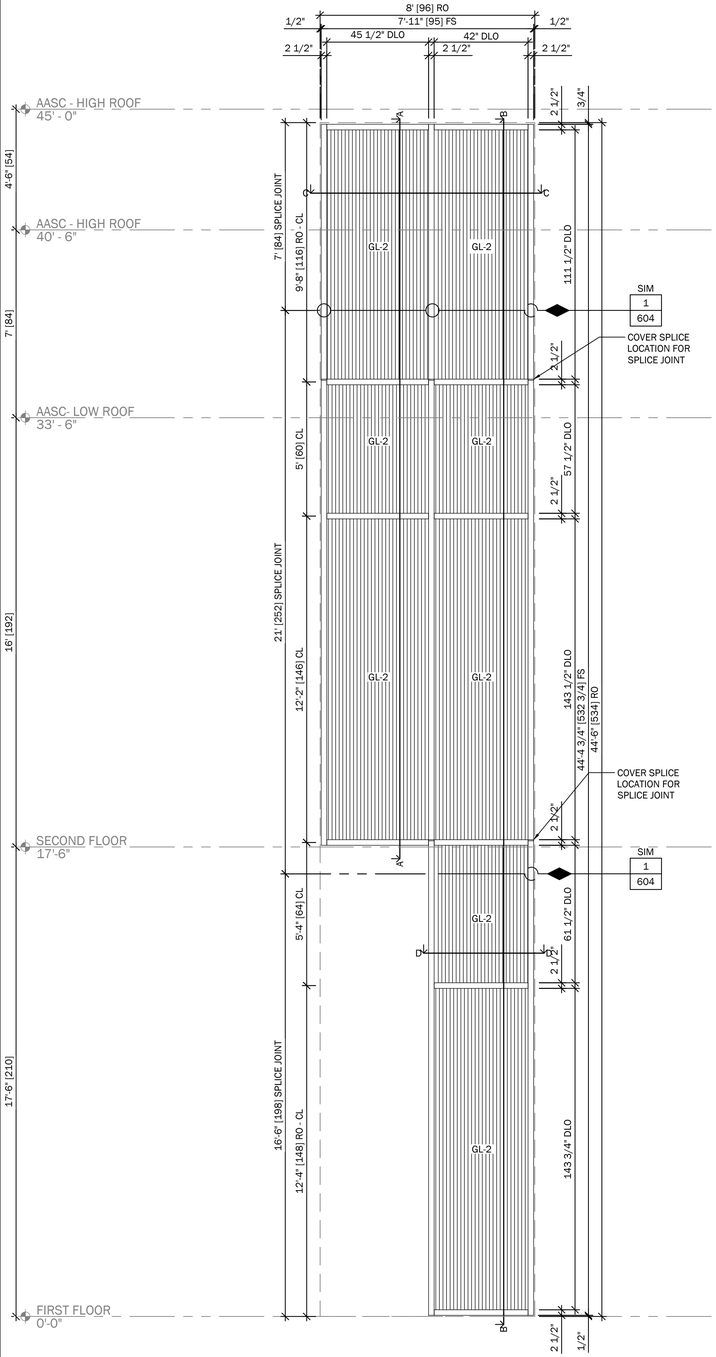

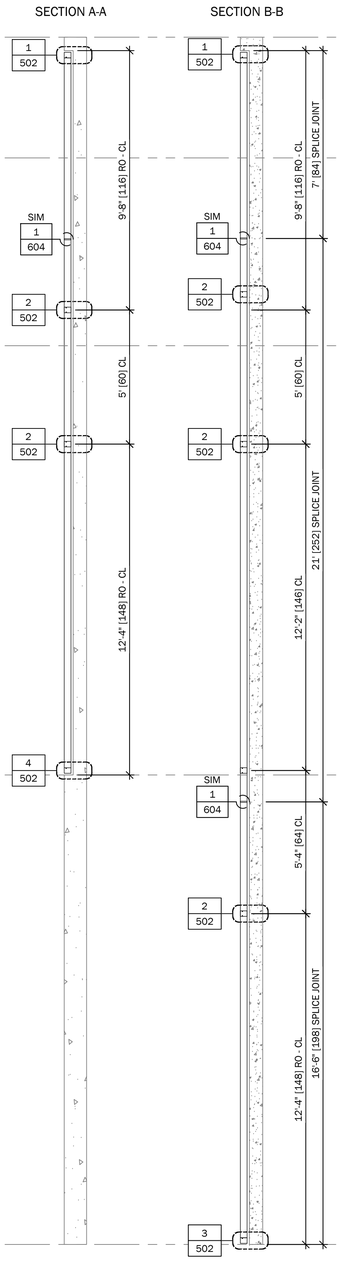

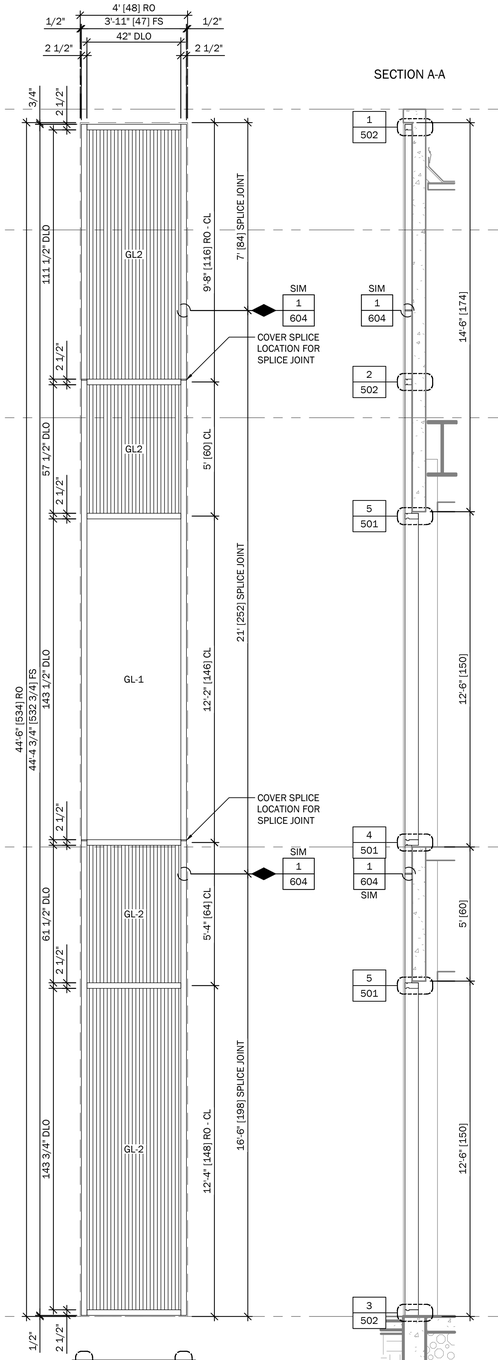

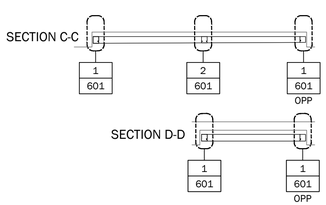

5 ELEVATION

AR REF: NA
SYSTEM: YCW 750 0G
PLAN: 1/AB201
ELEVATION: 1/AB401 NORTH

QTY: 01
FINISH: 01
ENL. PLAN: NA
SECTION: 1/AB601 & 7+8/AB601 (SIM)

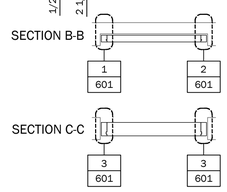

6 ELEVATION

AR REF: NA
SYSTEM: YCW 750 0G
PLAN: 1/AB201
ELEVATION: 1/AB401 NORTH

QTY: 02
FINISH: 01
ENL. PLAN: NA
SECTION: 1/AB601

YOUR LOGO

PROJECT: YOUR PROJECT

ADDRESS: ANY STREET USA
ANY TOWN USA

REVISIONS

NO:	DESCRIPTION	DATE
1		
2		
3		
4		
5		
6		
7		
8		
9		

ENGINEER

ENGINEER PROJECT NO:
DATE SIGNED:

ENGINEER STAMP

TITLE:

GLAZING ELEVATIONS

PROJECT SCOPE:

DRAWN BY: PROSHOP DRAWINGS.COM
ORIGINAL SUBMISSION DATE:

SCALE: 3/8" = 1'-0"
PROJECT #:

SHEET #:
402

DATE PRINTED:16.09.2026
PSD PROJECT #SAMPLE

WWW.PROSHOPDRAWINGS.COM

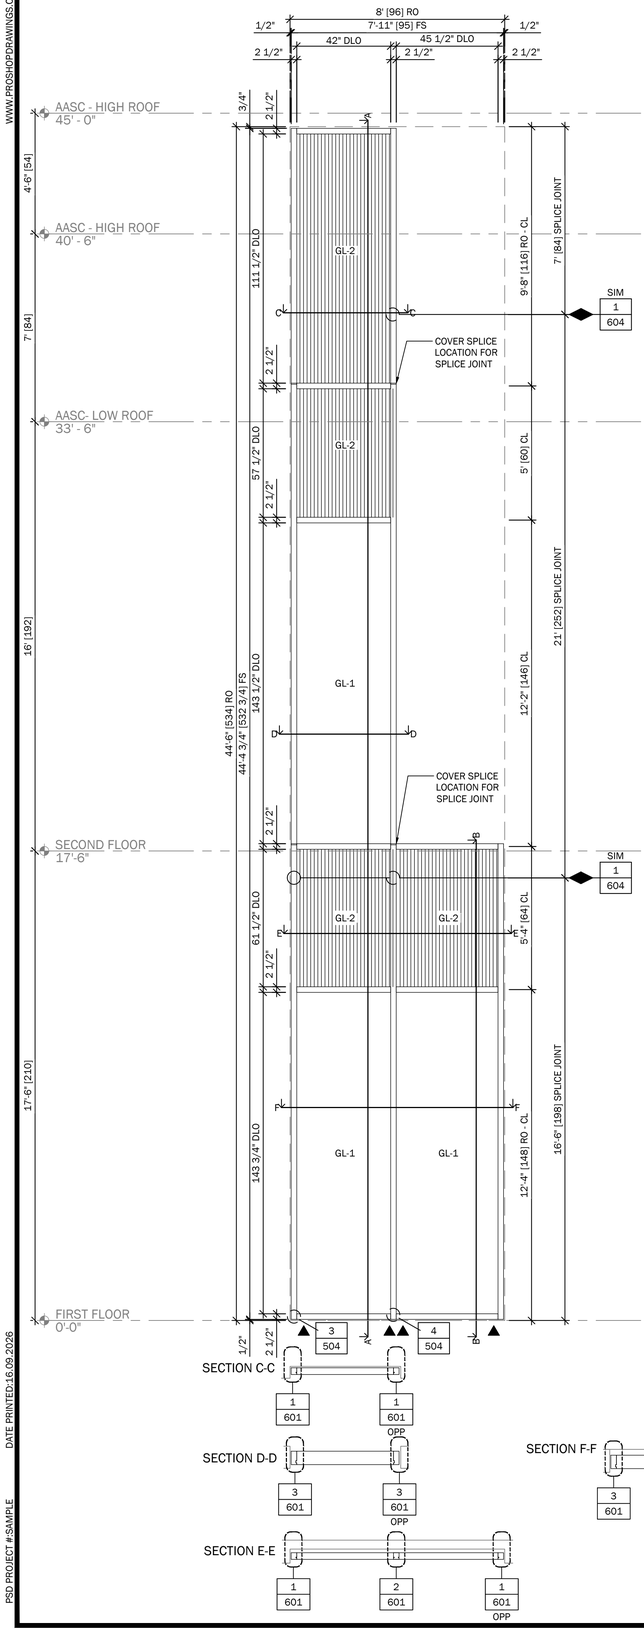

SECTION C-C

SECTION D-D

SECTION E-E

SECTION B-B

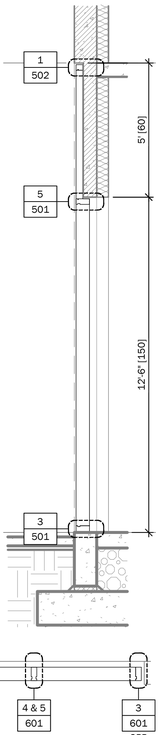

SECTION F-F

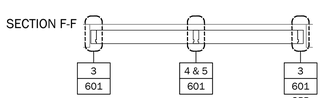

7 ELEVATION

AR REF: NA
SYSTEM: YCW 750 OG
PLAN: 1/AB201
ELEVATION: 2/AB401 SOUTH

QTY: 03
FINISH: 01
ENL. PLAN: NA
SECTION: 1/AB601 & 2/AB601

SECTION A-A

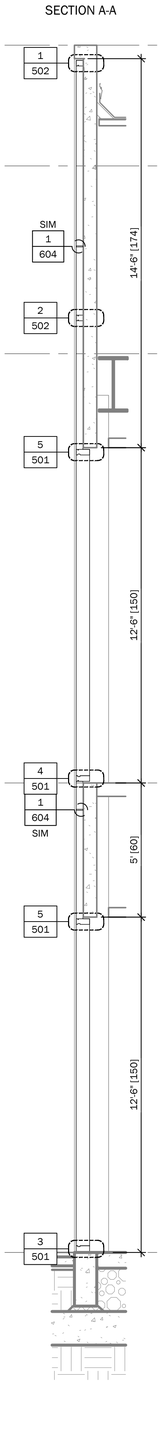

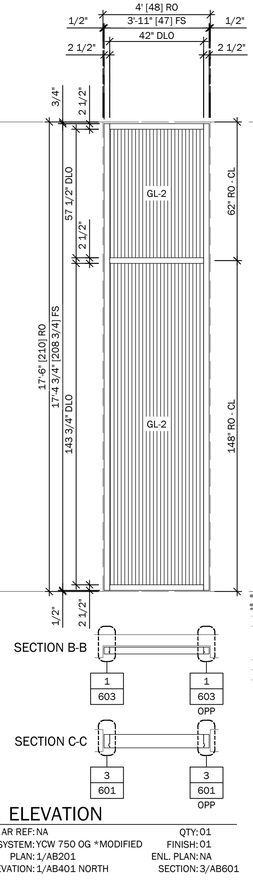

SECTION B-B

SECTION C-C

8 ELEVATION

AR REF: NA
SYSTEM: YCW 750 OG *MODIFIED
PLAN: 1/AB201
ELEVATION: 1/AB401 NORTH

QTY: 01
FINISH: 01
ENL. PLAN: NA
SECTION: 3/AB601

SECTION A-A

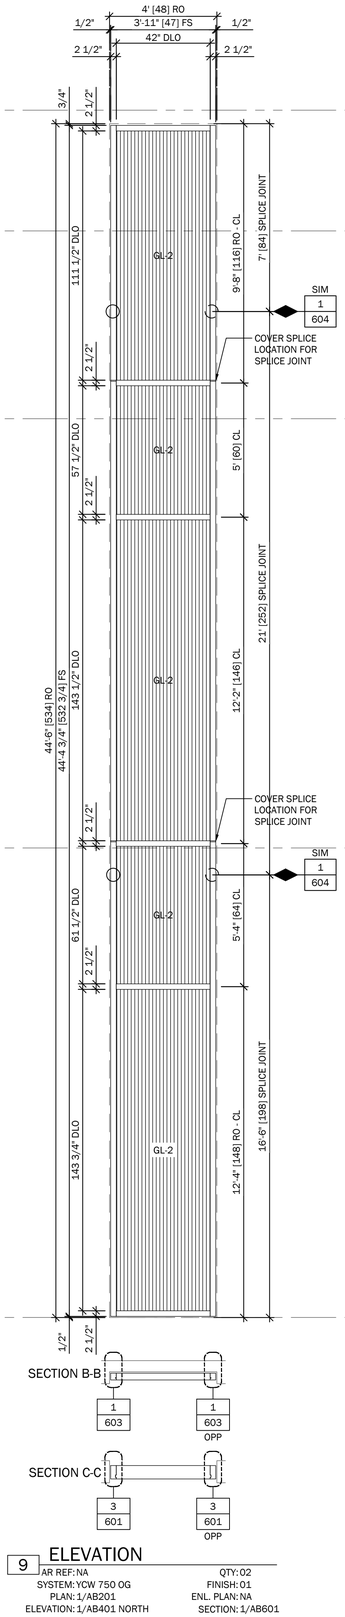

SECTION B-B

SECTION C-C

9 ELEVATION

AR REF: NA
SYSTEM: YCW 750 OG
PLAN: 1/AB201
ELEVATION: 1/AB401 NORTH

QTY: 02
FINISH: 01
ENL. PLAN: NA
SECTION: 1/AB601

YOUR LOGO

PROJECT: YOUR PROJECT

ADDRESS: ANY STREET USA
ANY TOWN USA

REVISIONS

NO:	DESCRIPTION	DATE
1		
2		
3		
4		
5		
6		
7		
8		
9		

ENGINEER

ENGINEER PROJECT NO:
DATE SIGNED:

ENGINEER STAMP

TITLE:

GLAZING ELEVATIONS

PROJECT SCOPE: ----

DRAWN BY: PROSHOP DRAWINGS.COM
ORIGINAL SUBMISSION DATE:

SCALE: 3/8" = 1'-0"
PROJECT #:

SHEET #: 403

DATE PRINTED:16.09.2026
PSD PROJECT #:SAMPLE

WWW.PROSHOPDRAWINGS.COM

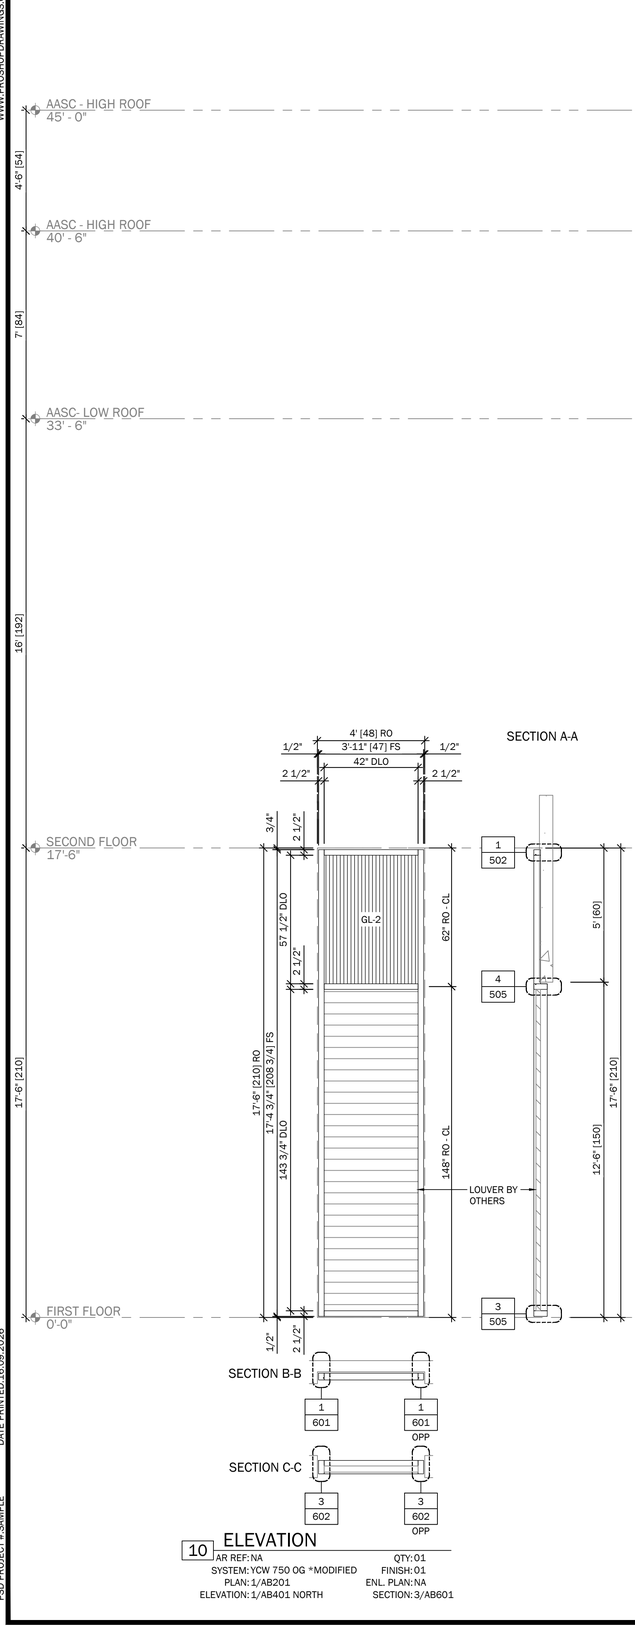

SECTION A-A

SECTION B-B

SECTION C-C

SECTION D-D

SECTION E-E

10 ELEVATION

AR REF: NA
SYSTEM: YCW 750 OG *MODIFIED
PLAN: 1/AB201
ELEVATION: 1/AB401 NORTH
QTY: 01
FINISH: 01
ENL. PLAN: NA
SECTION: 3/AB601

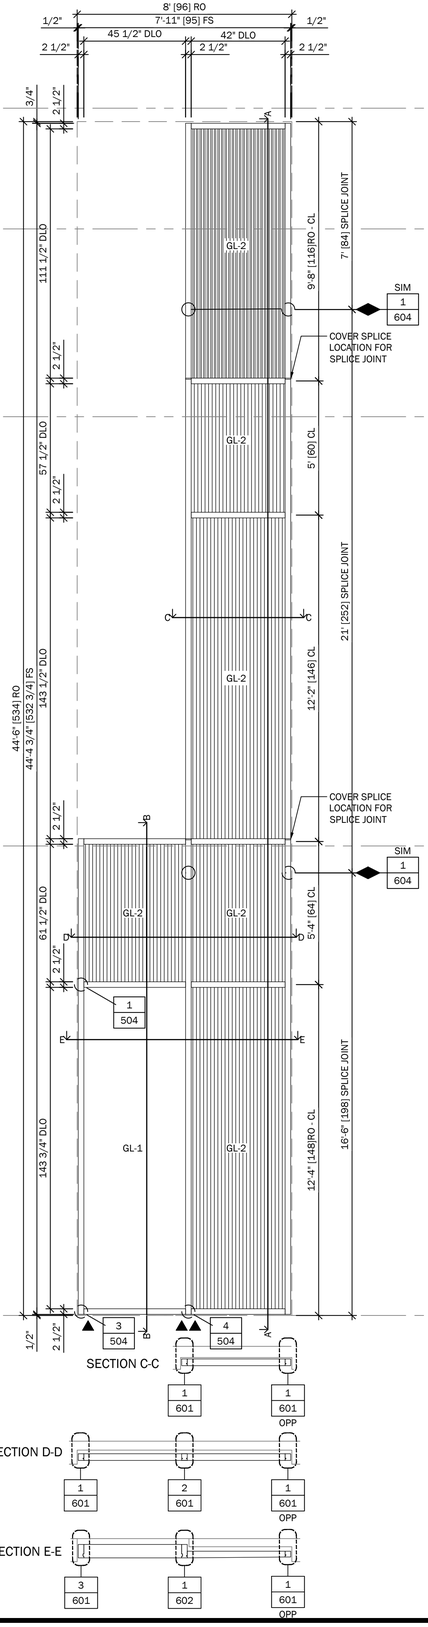

SECTION B-B

SECTION C-C

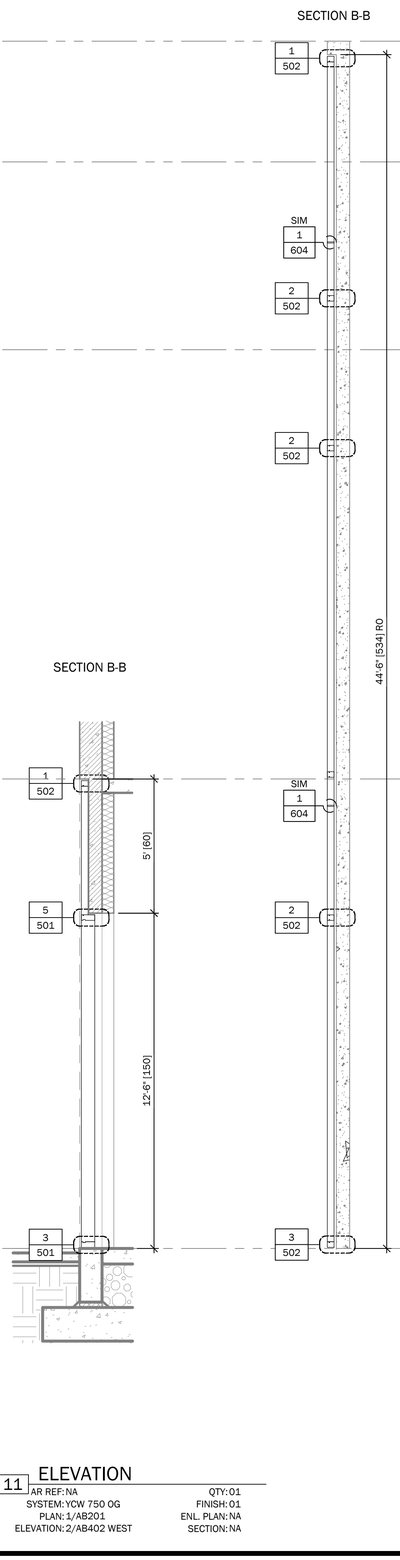

SECTION B-B

11 ELEVATION

AR REF: NA
SYSTEM: YCW 750 OG
PLAN: 1/AB201
ELEVATION: 2/AB402 WEST
QTY: 01
FINISH: 01
ENL. PLAN: NA
SECTION: NA

PSD PROJECT #SAMPLE
DATE PRINTED:16.09.2026

YOUR LOGO

PROJECT: YOUR PROJECT

ADDRESS: ANY STREET USA
ANY TOWN USA

REVISIONS

NO:	DESCRIPTION	DATE
1		
2		
3		
4		
5		
6		
7		
8		
9		

ENGINEER

ENGINEER PROJECT NO:
DATE SIGNED:

ENGINEER STAMP

TITLE:

GLAZING ELEVATIONS

PROJECT SCOPE:

DRAWN BY: PROSHOP DRAWINGS.COM
ORIGINAL SUBMISSION DATE

SCALE: 3/8" = 1'-0"
PROJECT #:

SHEET #:
404

WWW.PROSHOPDRAWINGS.COM

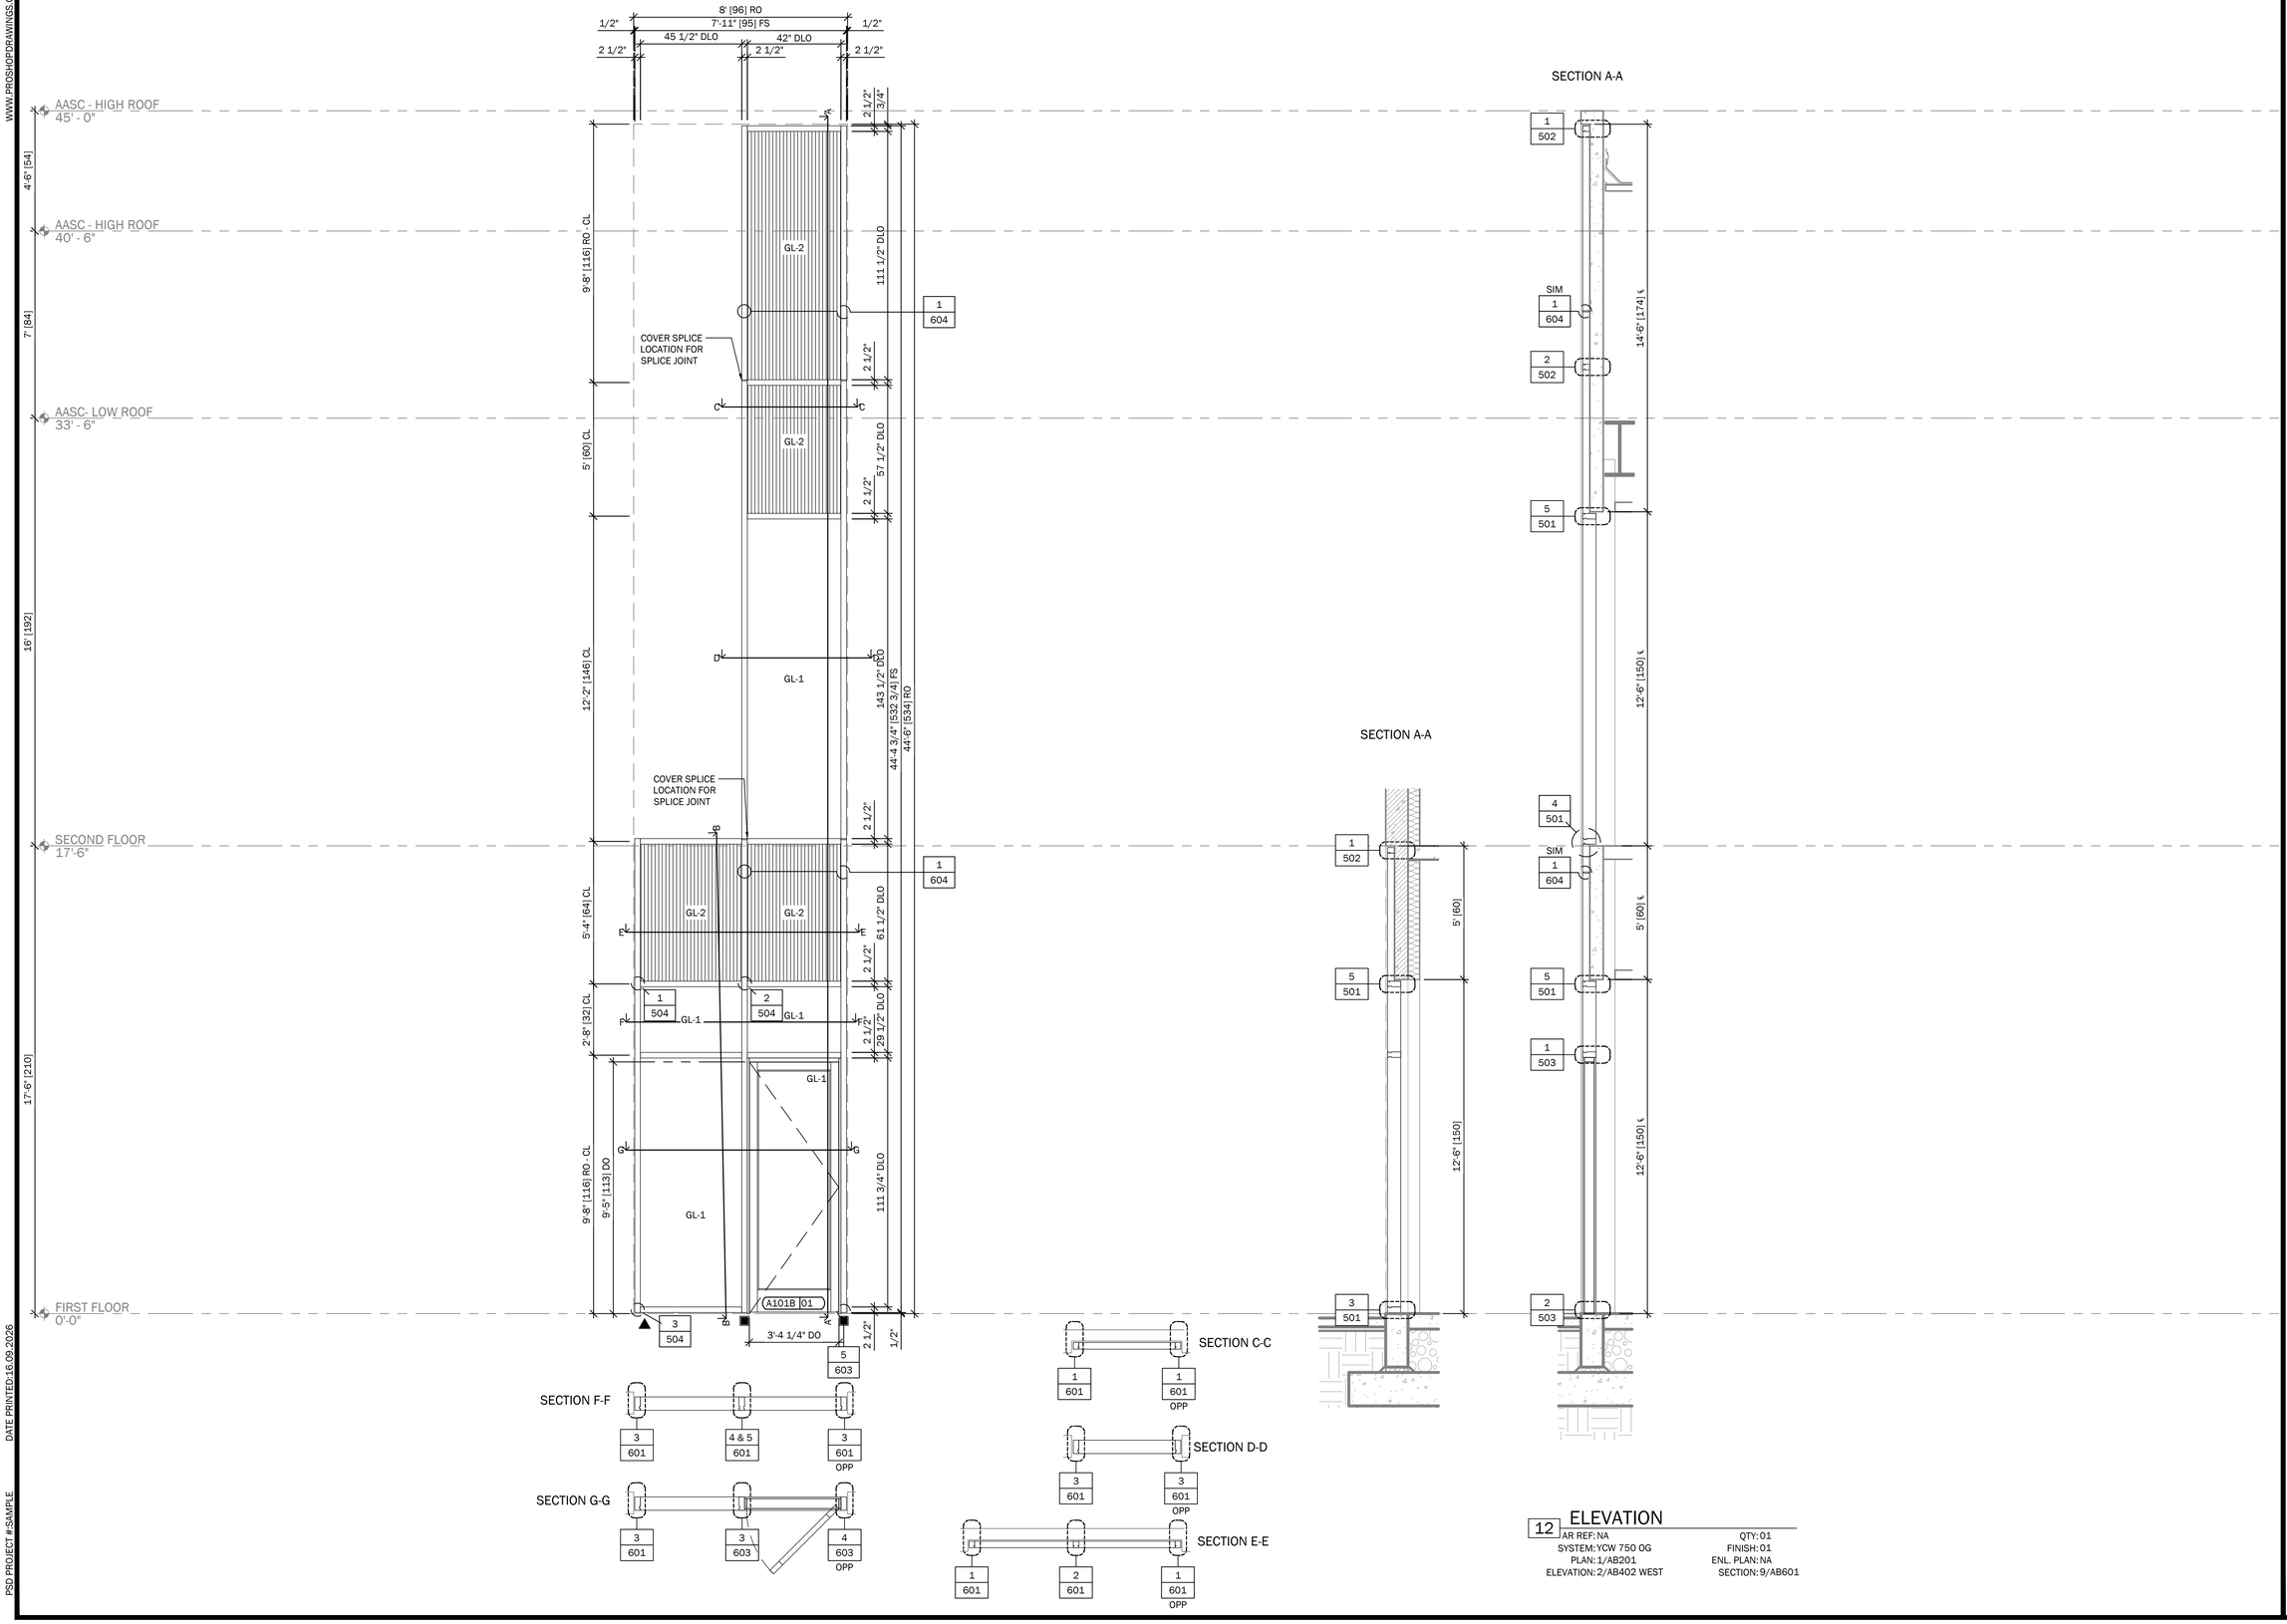

12 ELEVATION

AR REF: NA
SYSTEM: YCW 750 OG
PLAN: 1/AB201
ELEVATION: 2/AB402 WEST
SECTION: 9/AB601
QTY: 01
FINISH: 01
ENL. PLAN: NA

YOUR LOGO

PROJECT: YOUR PROJECT
ADDRESS: ANY STREET USA
ANY TOWN USA

REVISIONS

NO:	DESCRIPTION	DATE
1		
2		
3		
4		
5		
6		
7		
8		
9		

ENGINEER

ENGINEER PROJECT NO:
DATE SIGNED:

ENGINEER STAMP

TITLE:

GLAZING ELEVATIONS

PROJECT SCOPE:

DRAWN BY: PROSHOP DRAWINGS.COM
ORIGINAL SUBMISSION DATE:
SCALE: 3/8" = 1'-0"
PROJECT #:
SHEET #: 405

DATE PRINTED:16.09.2026
PSD PROJECT #:SAMPLE

WWW.PROSHOPDRAWINGS.COM

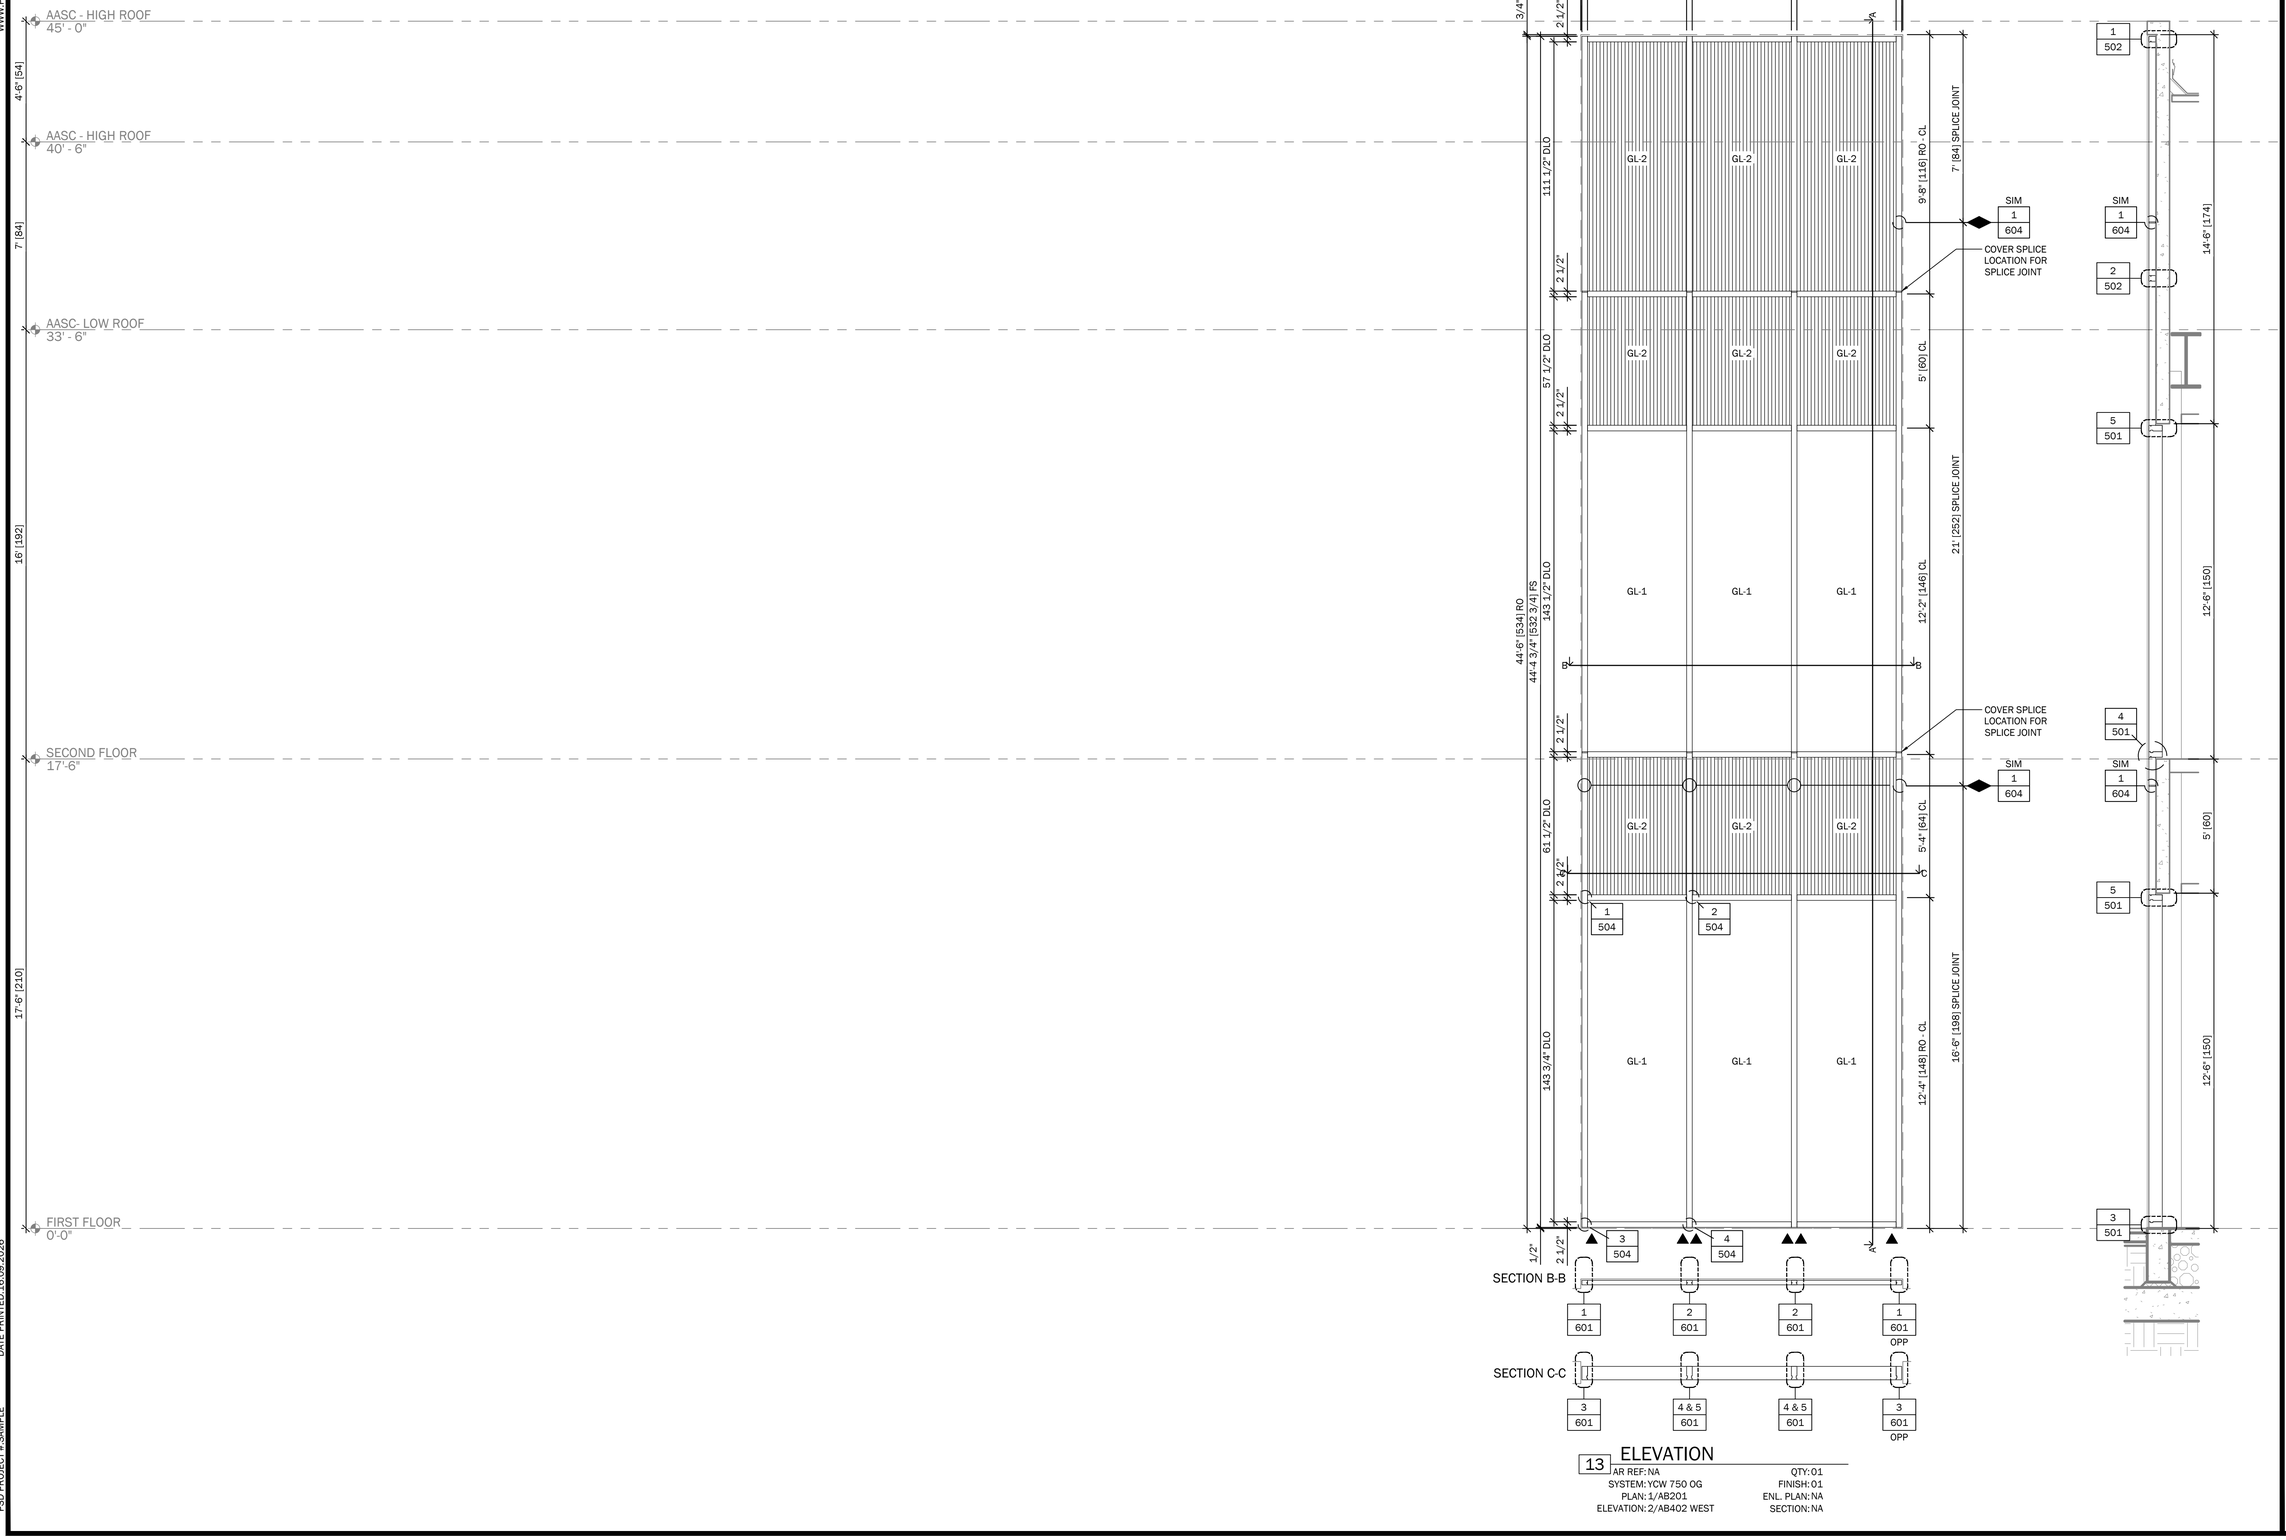

13 ELEVATION

AR REF: NA
SYSTEM: YCW 750 OG
PLAN: 1/AB201
ELEVATION: 2/AB402 WEST

QTY: 01
FINISH: 01
ENL. PLAN: NA
SECTION: NA

YOUR LOGO

PROJECT: YOUR PROJECT

ADDRESS: ANY STREET USA
ANY TOWN USA

REVISIONS

NO:	DESCRIPTION	DATE
1		
2		
3		
4		
5		
6		
7		
8		
9		

ENGINEER

ENGINEER PROJECT NO:
DATE SIGNED:

ENGINEER STAMP

TITLE:

GLAZING ELEVATIONS

PROJECT SCOPE:

DRAWN BY: PROSHOP DRAWINGS.COM
ORIGINAL SUBMISSION DATE:

SCALE: 3/8" = 1'-0"
PROJECT #:

SHEET #:
406

DATE PRINTED:16.09.2026
PSD PROJECT #:SAMPLE

WWW.PROSHOPDRAWINGS.COM

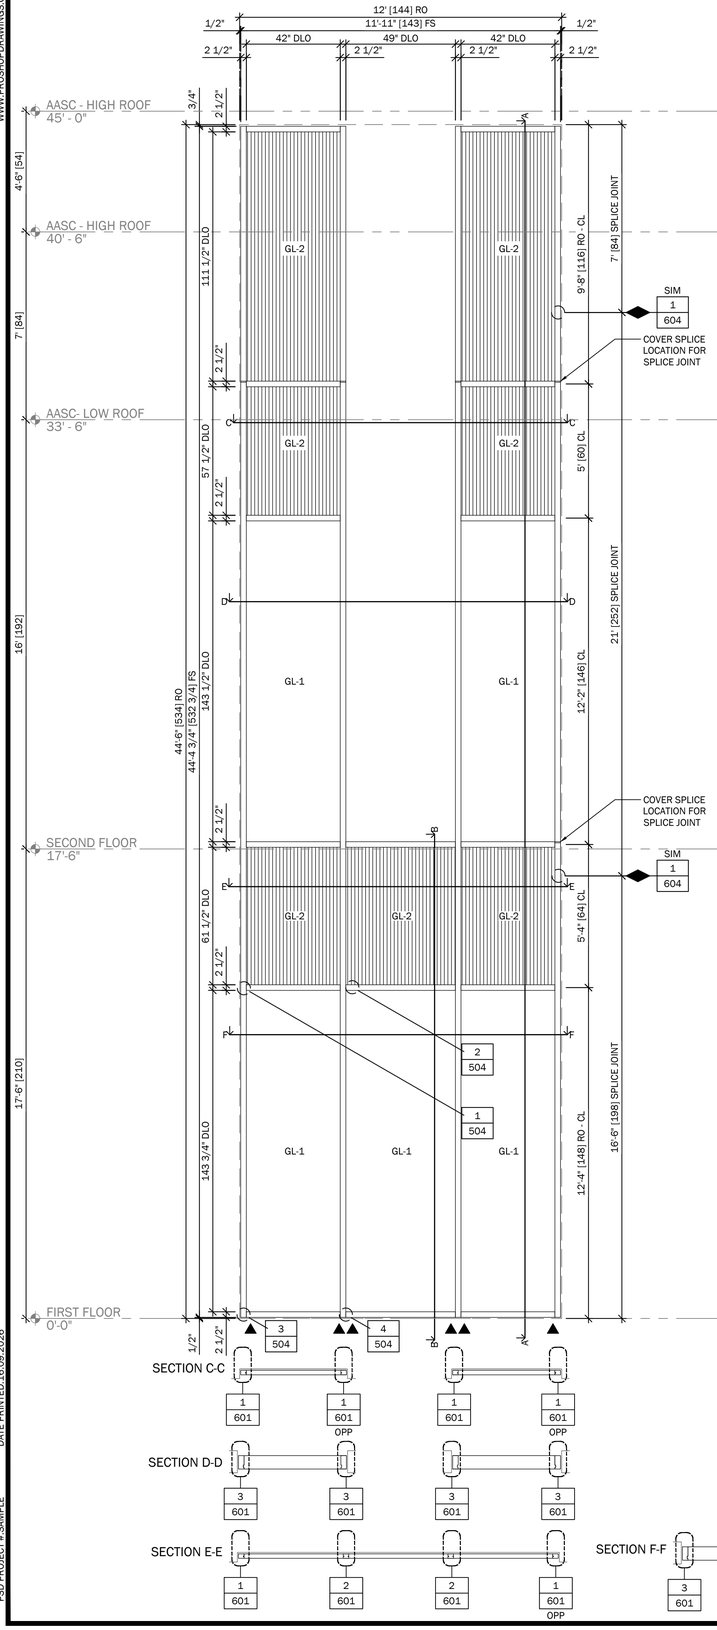

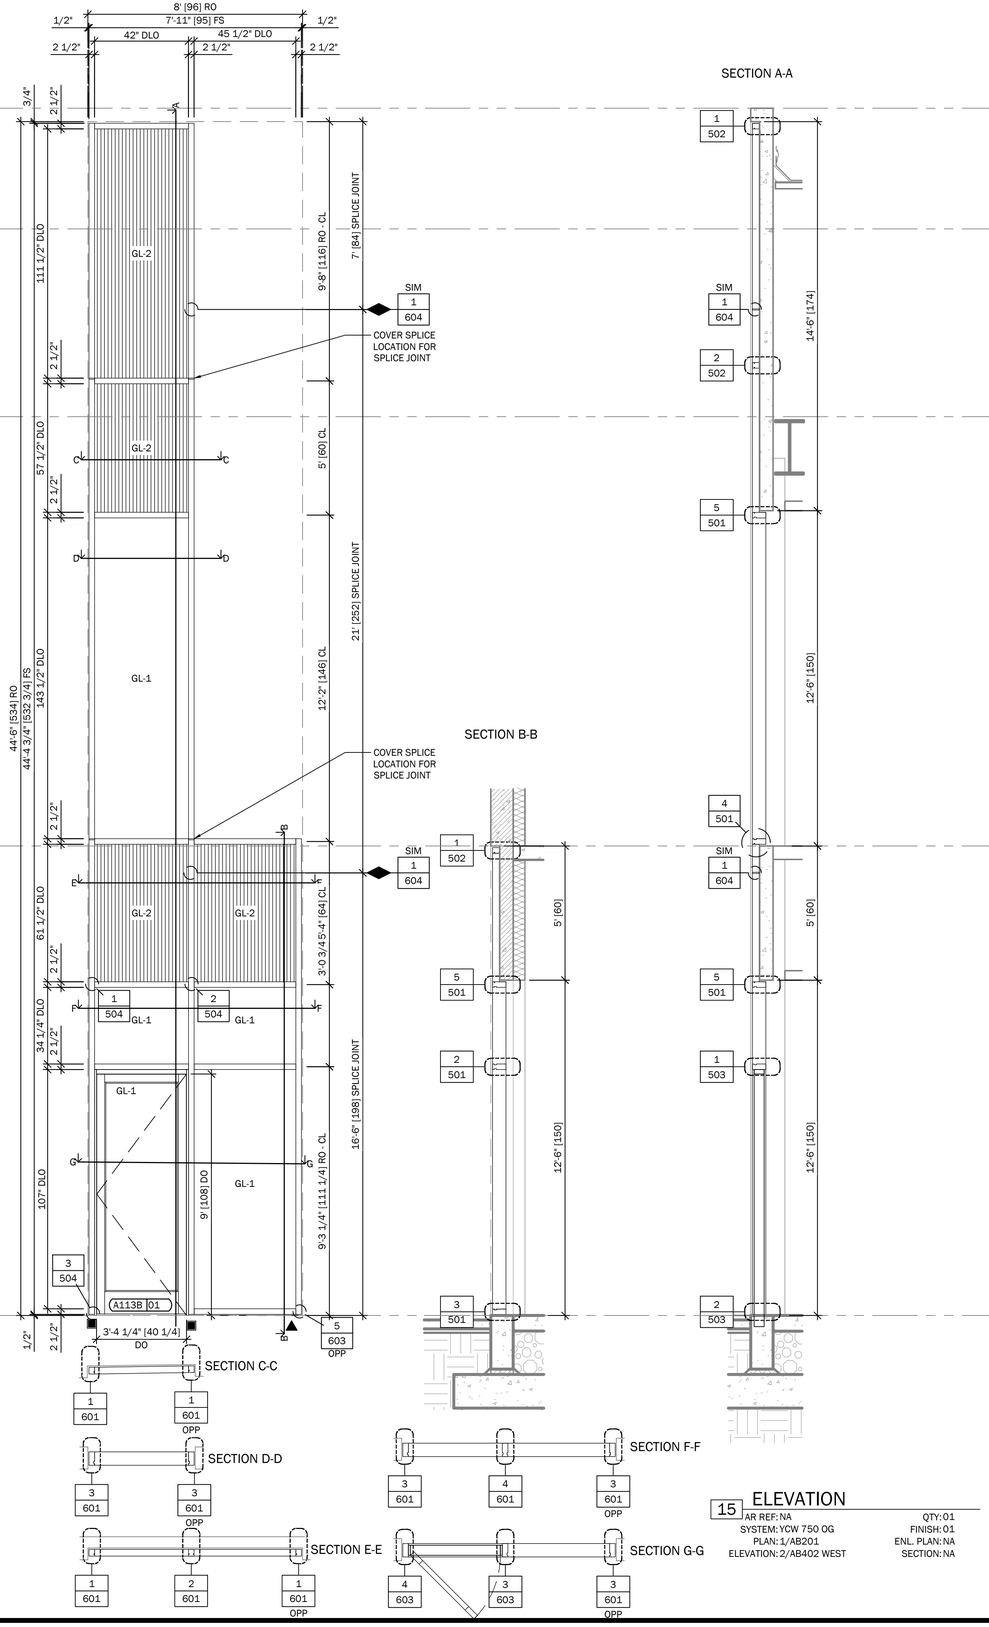

14 ELEVATION
AR REF: NA
SYSTEM: YCW 750 OG
PLAN: 1/AB201
ELEVATION: 2/AB402 WEST
QTY: 01
FINISH: 01
ENL. PLAN: NA
SECTION: NA

15 ELEVATION
AR REF: NA
SYSTEM: YCW 750 OG
PLAN: 1/AB201
ELEVATION: 2/AB402 WEST
QTY: 01
FINISH: 01
ENL. PLAN: NA
SECTION: NA

YOUR LOGO

PROJECT:
YOUR PROJECT

ADDRESS:
ANY STREET USA
ANY TOWN USA

REVISIONS

NO:	DESCRIPTION	DATE
1		
2		
3		
4		
5		
6		
7		
8		
9		

ENGINEER
ENGINEER PROJECT NO:
DATE SIGNED:

ENGINEER STAMP

TITLE:

GLAZING ELEVATIONS

PROJECT SCOPE:

DRAWN BY:
PROSHOP DRAWINGS.COM

ORIGINAL SUBMISSION DATE

SCALE:
3/8" = 1'-0"

PROJECT #:

SHEET #:
407

DATE PRINTED:16.09.2026
PSD PROJECT #SAMPLE

WWW.PROSHOPDRAWINGS.COM

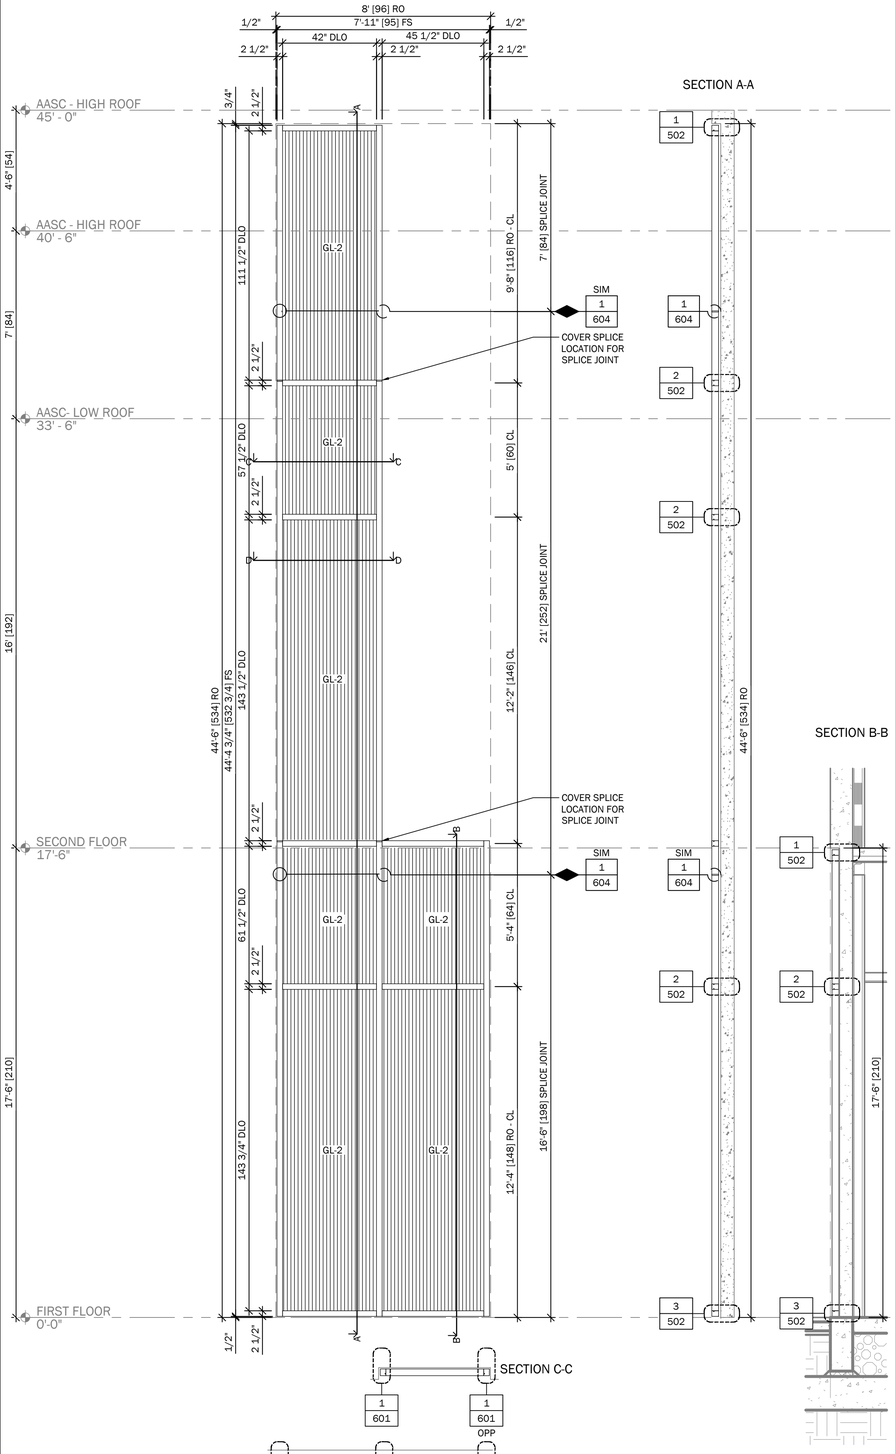

16 ELEVATION

AR REF: NA
SYSTEM: YCW 750 OG
PLAN: 1/AB201
ELEVATION: 2/AB402 WEST

QTY: 01
FINISH: 01
ENL. PLAN: NA
SECTION: NA

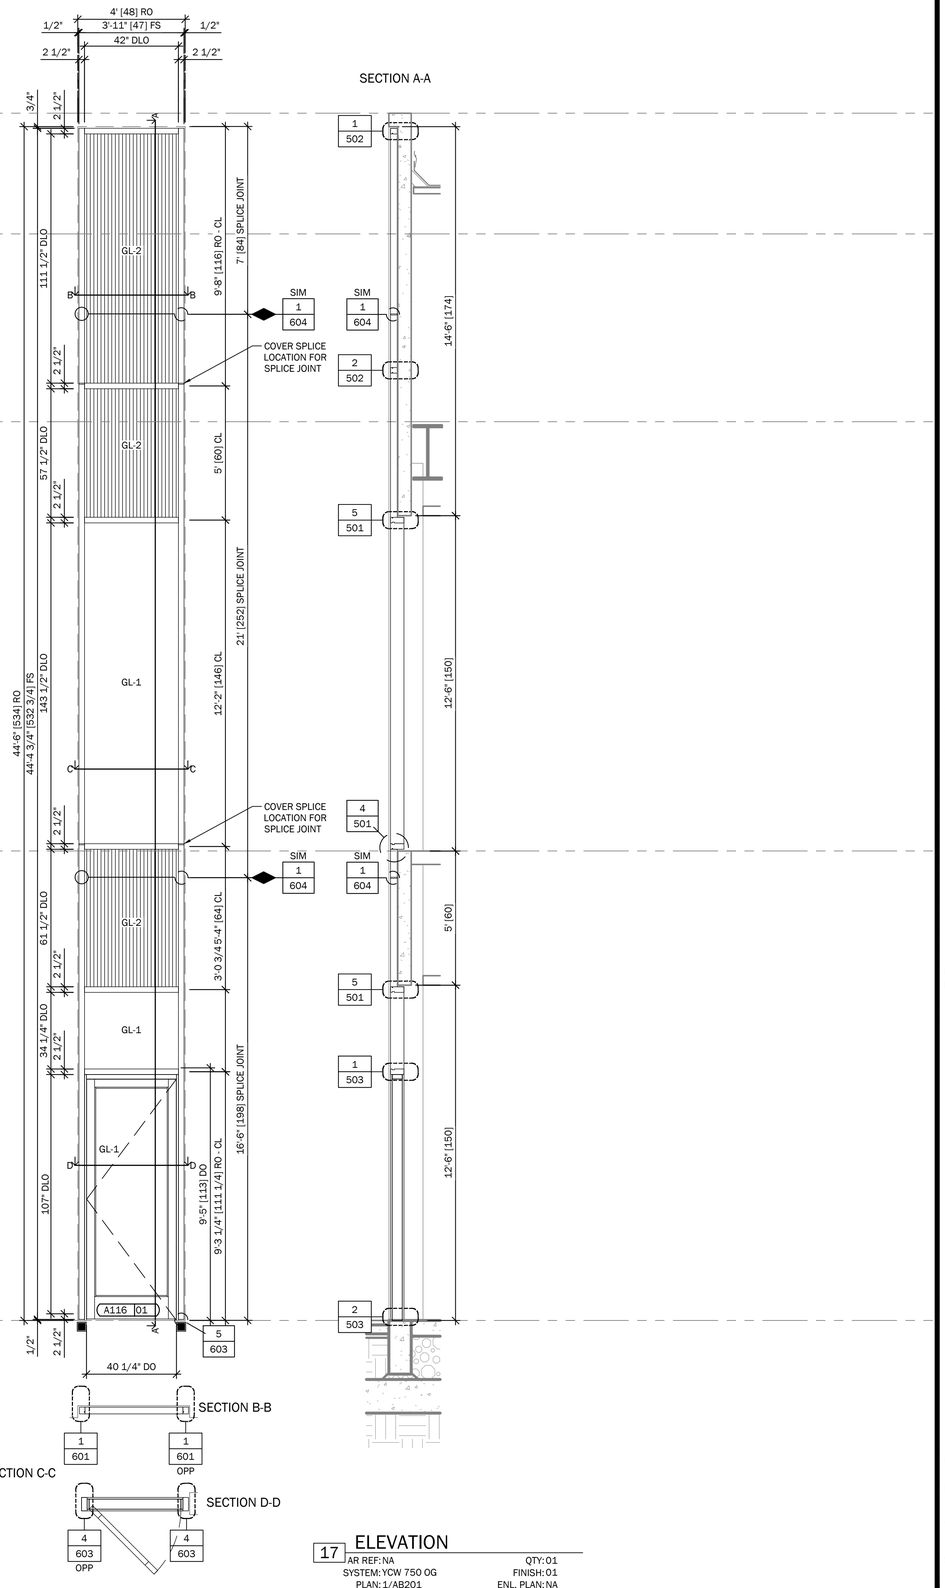

17 ELEVATION

AR REF: NA
SYSTEM: YCW 750 OG
PLAN: 1/AB201
ELEVATION: 2/AB402 WEST

QTY: 01
FINISH: 01
ENL. PLAN: NA
SECTION: NA

YOUR LOGO

PROJECT: YOUR PROJECT

ADDRESS: ANY STREET USA
ANY TOWN USA

REVISIONS

NO:	DESCRIPTION	DATE
1		
2		
3		
4		
5		
6		
7		
8		
9		

ENGINEER

ENGINEER PROJECT NO:
DATE SIGNED:

ENGINEER STAMP

TITLE:

GLAZING ELEVATIONS

PROJECT SCOPE:

DRAWN BY: PROSHOP DRAWINGS.COM
ORIGINAL SUBMISSION DATE

SCALE: 3/8" = 1'-0"
PROJECT #:

SHEET #:
408

DATE PRINTED:16.09.2026
PSD PROJECT #:SAMPLE

WWW.PROSHOPDRAWINGS.COM

FOR FRAME
ABOVE SEE
19/410

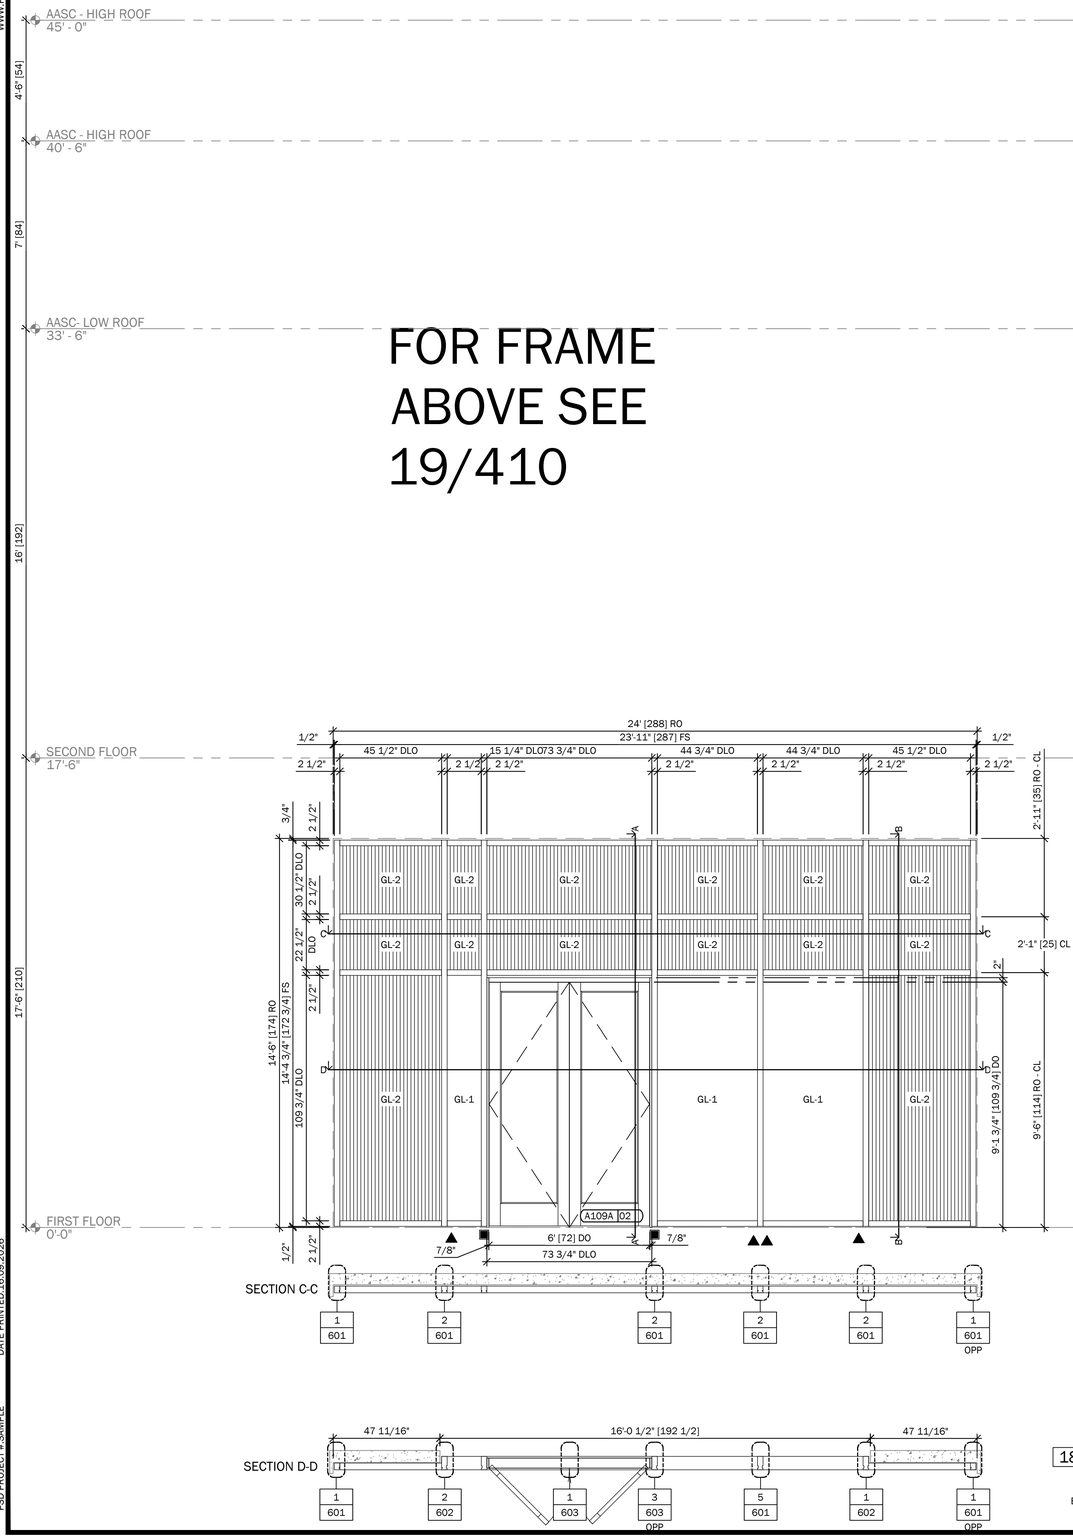

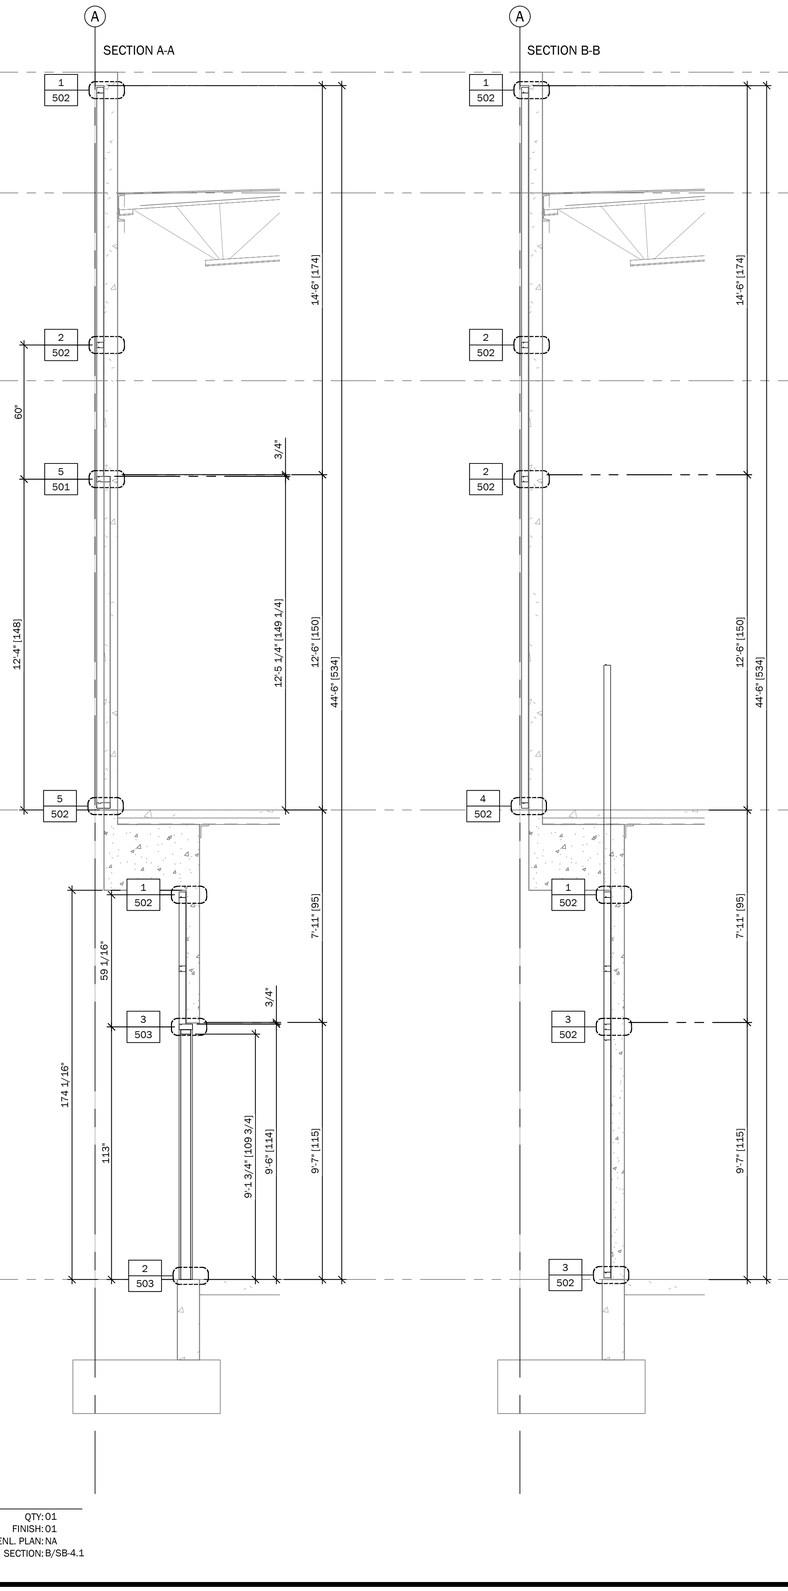

18 ELEVATION

AR REF: NA
SYSTEM: YOW 750 OG
PLAN: 1/AB201
ELEVATION: 2/AB402 WEST

QTY: 01
FINISH: 01
ENL. PLAN: NA
SECTION: B/SB-4.1

YOUR LOGO

PROJECT: YOUR PROJECT
ADDRESS: ANY STREET USA
ANY TOWN USA

REVISIONS

NO:	DESCRIPTION	DATE
1		
2		
3		
4		
5		
6		
7		
8		
9		

ENGINEER

ENGINEER PROJECT NO:
DATE SIGNED:

ENGINEER STAMP

TITLE:

GLAZING ELEV. WEST 1ST FL (MAIN ENT.)

PROJECT SCOPE: ---

DRAWN BY: PROSHOP DRAWINGS.COM
ORIGINAL SUBMISSION DATE:
SCALE: 3/8" = 1'-0"
PROJECT #:
SHEET #: 409

DATE PRINTED:16.09.2026
PSD PROJECT #:SAMPLE

WWW.PROSHOPDRAWINGS.COM

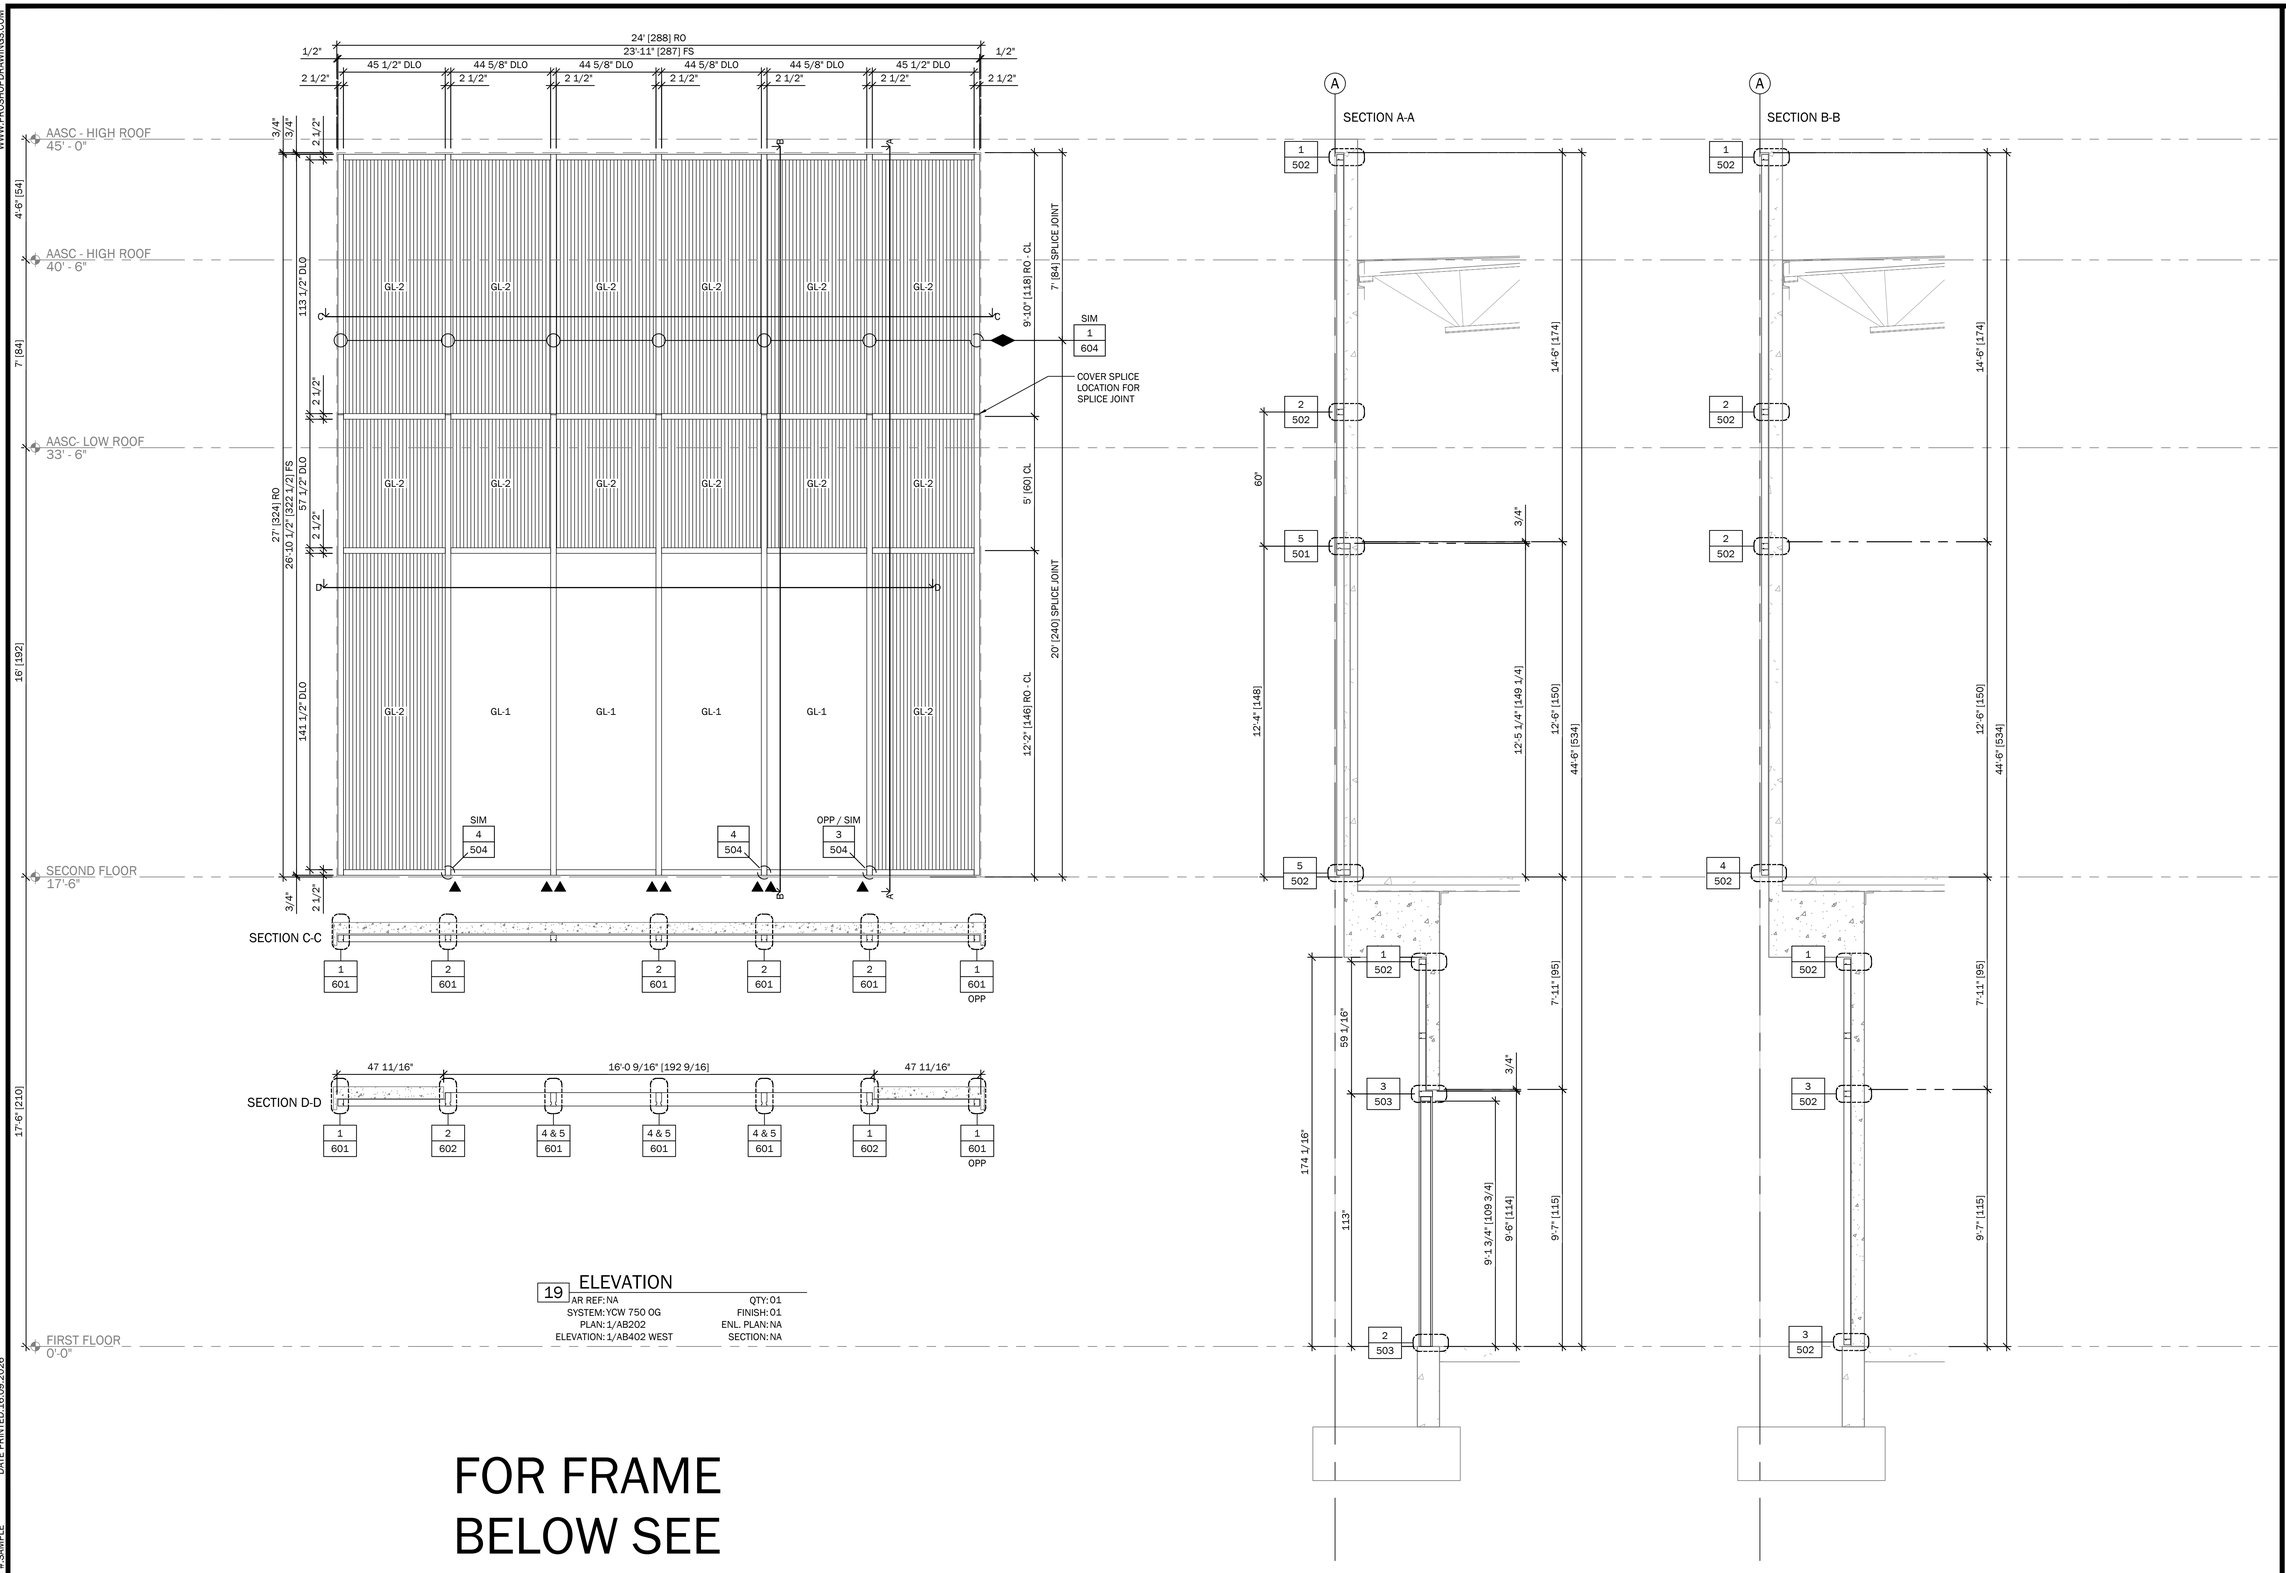

19 ELEVATION

AR REF: NA
SYSTEM: YCW 750 OG
PLAN: 1/AB202
ELEVATION: 1/AB402 WEST

QTY: 01
FINISH: 01
ENL. PLAN: NA
SECTION: NA

FOR FRAME BELOW SEE 18/409

YOUR LOGO

PROJECT: YOUR PROJECT

ADDRESS: ANY STREET USA
ANY TOWN USA

REVISIONS

NO:	DESCRIPTION	DATE
1		
2		
3		
4		
5		
6		
7		
8		
9		

ENGINEER

ENGINEER PROJECT NO:
DATE SIGNED:

ENGINEER STAMP

TITLE:

GLAZING ELEV. WEST 2ND FLOOR (MAIN ENT.)

PROJECT SCOPE:

DRAWN BY: PROSHOP DRAWINGS.COM
ORIGINAL SUBMISSION DATE:

SCALE: 3/8" = 1'-0"
PROJECT #:

SHEET #: 410

DATE PRINTED:16.09.2026
PSD PROJECT #:SAMPLE

WWW.PROSHOPDRAWINGS.COM

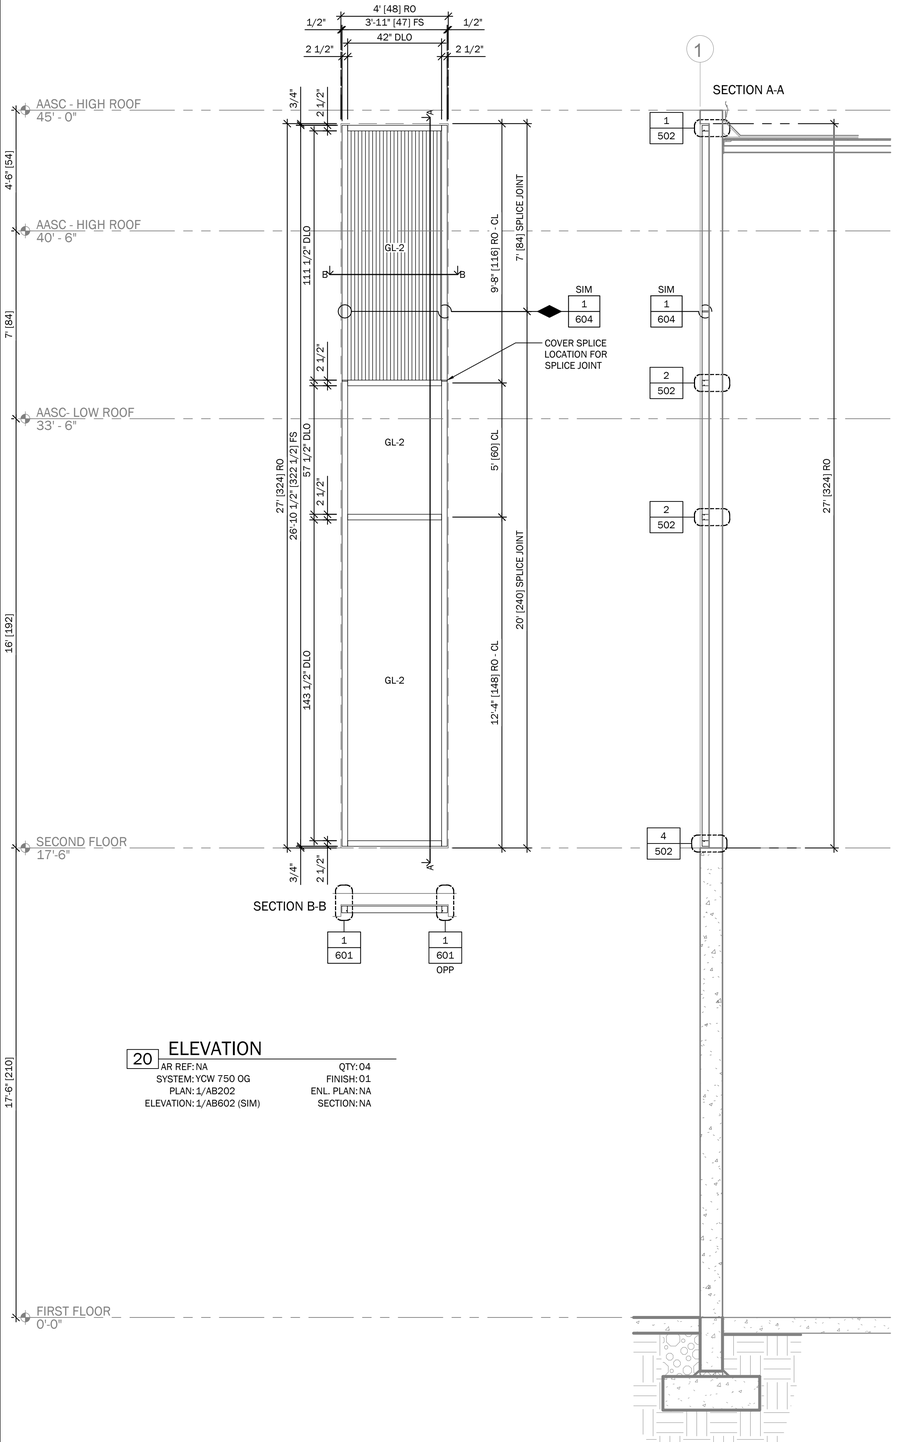

20 ELEVATION

AR REF: NA
SYSTEM: YCW 750 OG
PLAN: 1/AB202
ELEVATION: 1/AB602 (SIM)

QTY: 04
FINISH: 01
ENL. PLAN: NA
SECTION: NA

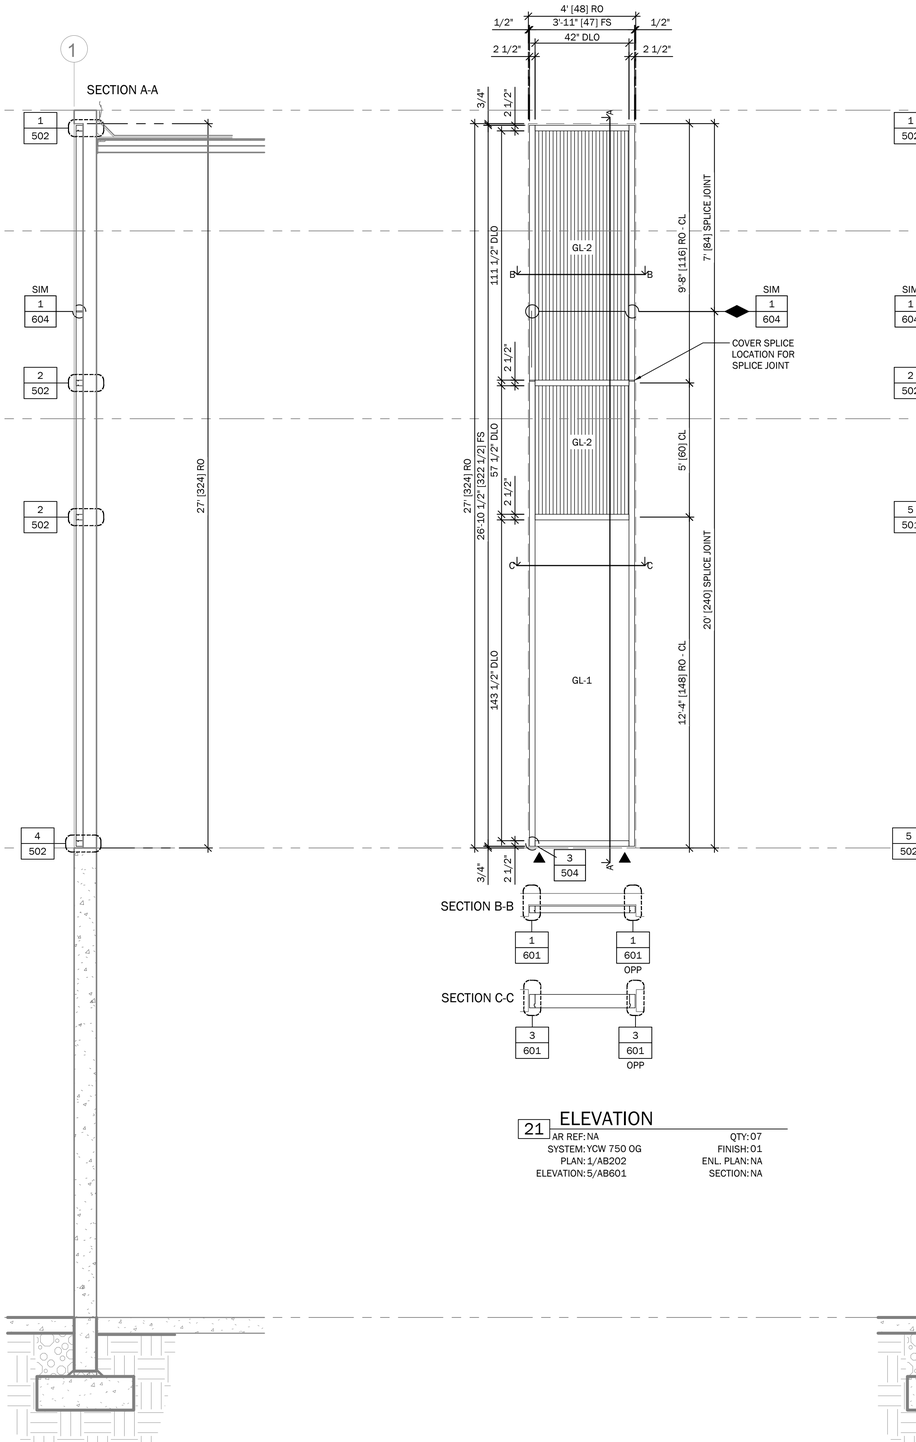

21 ELEVATION

AR REF: NA
SYSTEM: YCW 750 OG
PLAN: 1/AB202
ELEVATION: 5/AB601

QTY: 07
FINISH: 01
ENL. PLAN: NA
SECTION: NA

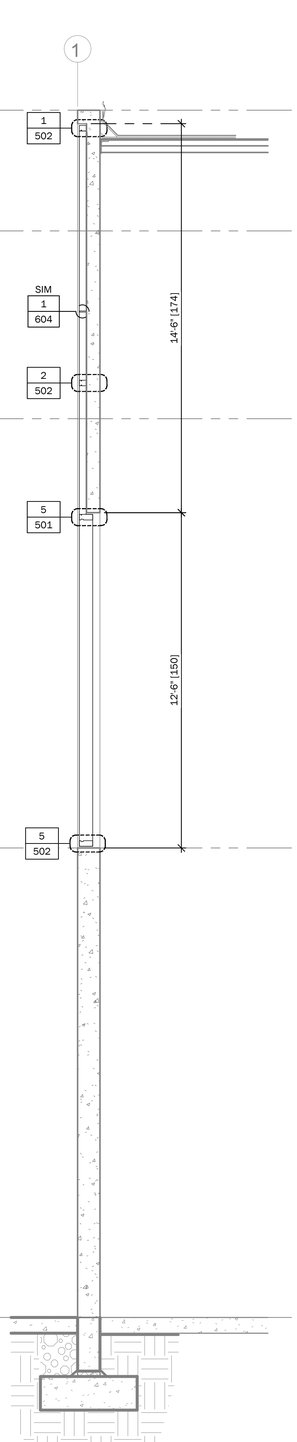

DATE PRINTED:16.09.2026
PSD PROJECT #SAMPLE

YOUR LOGO

PROJECT: YOUR PROJECT

ADDRESS: ANY STREET USA
ANY TOWN USA

REVISIONS

NO:	DESCRIPTION	DATE
1		
2		
3		
4		
5		
6		
7		
8		
9		

ENGINEER

ENGINEER PROJECT NO:
DATE SIGNED:

ENGINEER STAMP

TITLE:

GLAZING ELEVATIONS 2ND FL

PROJECT SCOPE:

DRAWN BY: PROSHOP DRAWINGS.COM
ORIGINAL SUBMISSION DATE

SCALE: 3/8" = 1'-0"
PROJECT #:

SHEET #:
411

WWW.PROSHOPDRAWINGS.COM

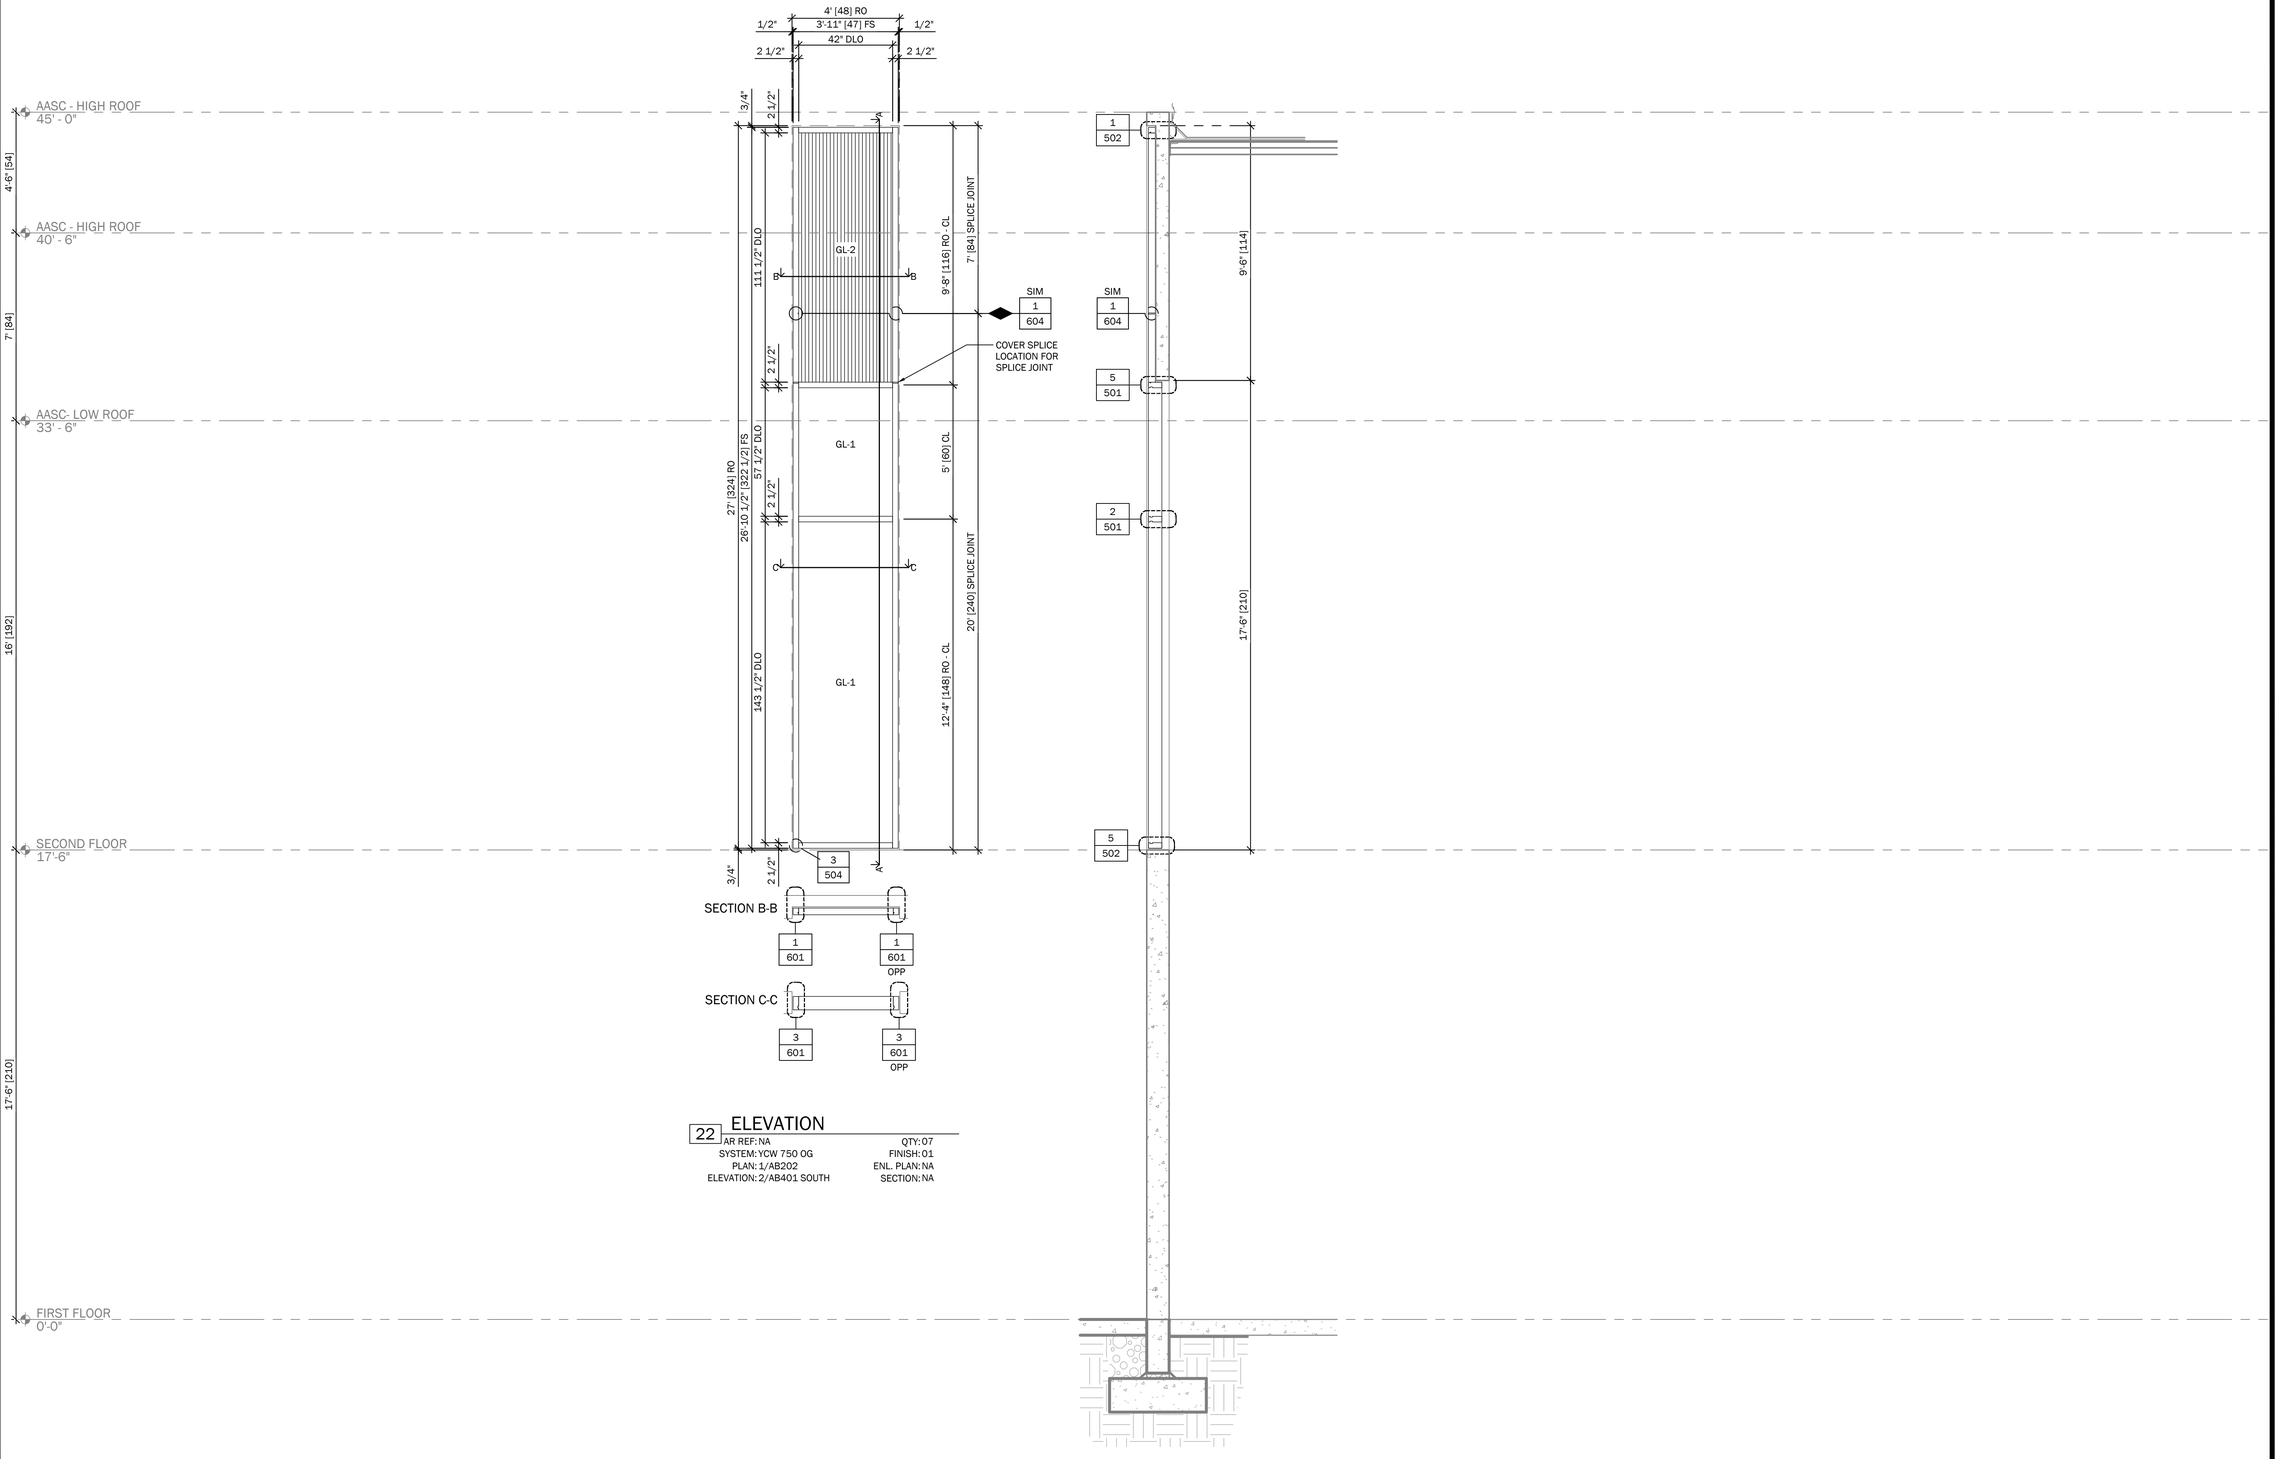

22 ELEVATION

AR REF: NA
SYSTEM: YCW 750 OG
PLAN: 1/AB202
ELEVATION: 2/AB401 SOUTH

QTY: 07
FINISH: 01
ENL. PLAN: NA
SECTION: NA

YOUR LOGO

PROJECT: YOUR PROJECT
ADDRESS: ANY STREET USA
ANY TOWN USA

REVISIONS

NO:	DESCRIPTION	DATE
1		
2		
3		
4		
5		
6		
7		
8		
9		

ENGINEER
ENGINEER PROJECT NO:
DATE SIGNED:
ENGINEER STAMP

TITLE:

GLAZING ELEVATIONS 2ND FL

PROJECT SCOPE: ---

DRAWN BY: PROSHOP DRAWINGS.COM
ORIGINAL SUBMISSION DATE
SCALE: 3/8" = 1'-0"
PROJECT #:
SHEET #: 413

DATE PRINTED:16.09.2026
PSD PROJECT #:SAMPLE

WWW.PROSHOPDRAWINGS.COM

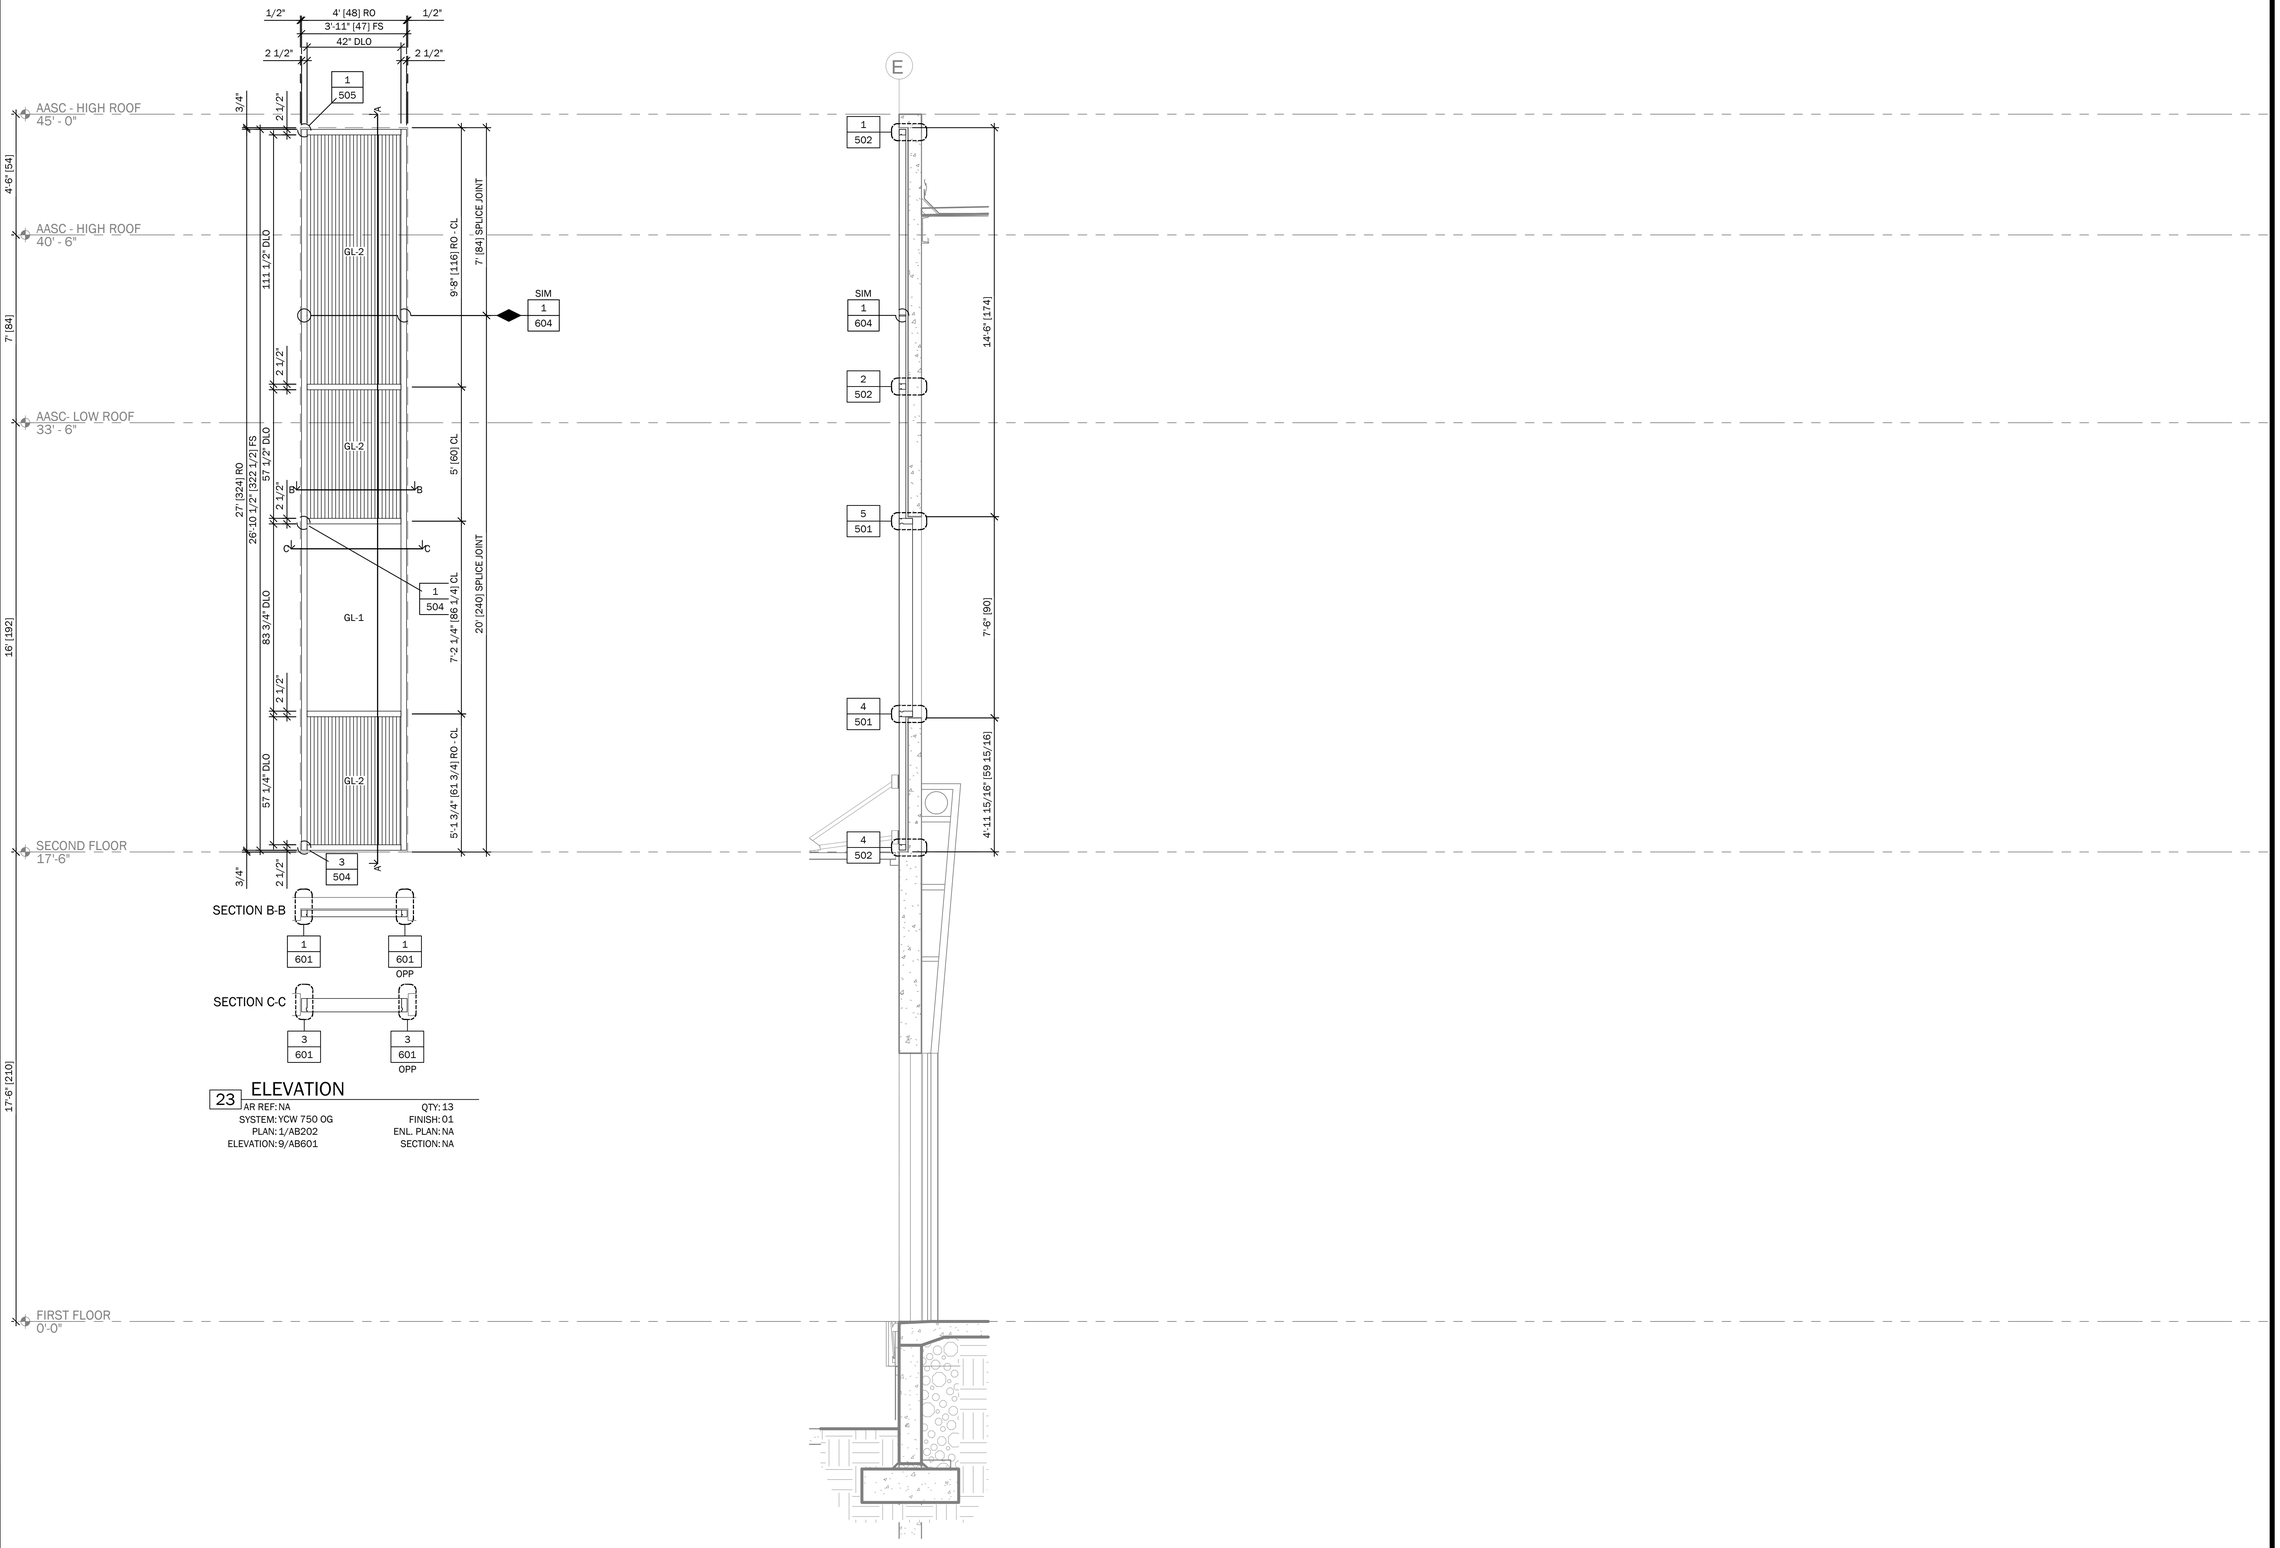

YOUR LOGO

PROJECT: YOUR PROJECT

ADDRESS: ANY STREET USA
ANY TOWN USA

REVISIONS

NO:	DESCRIPTION	DATE
1		
2		
3		
4		
5		
6		
7		
8		
9		

ENGINEER

ENGINEER PROJECT NO:

DATE SIGNED:

ENGINEER STAMP

TITLE:

GLAZING ELEVATIONS EAST 2ND FL

PROJECT SCOPE:

DRAWN BY: PROSHOP DRAWINGS.COM

ORIGINAL SUBMISSION DATE

SCALE: 3/8" = 1'-0"

PROJECT #:

SHEET #:

414

DATE PRINTED:16.09.2026
PSD PROJECT #:SAMPLE

WWW.PROSHOPDRAWINGS.COM

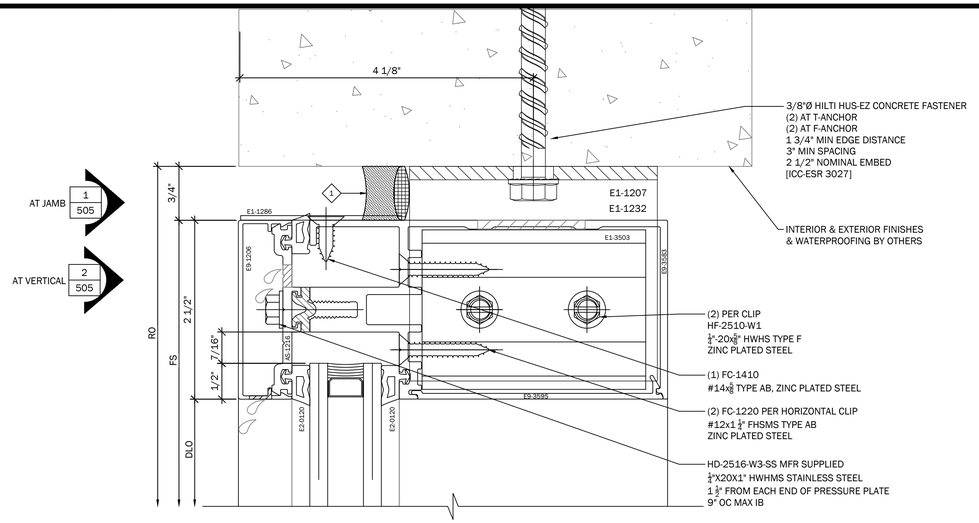

1 HEAD DETAIL

AR REF: 9/AD541 SIM
SYSTEM: YCW 750 OG

2 HORIZONTAL DETAIL

AR REF: NA
SYSTEM: YCW 750 OG

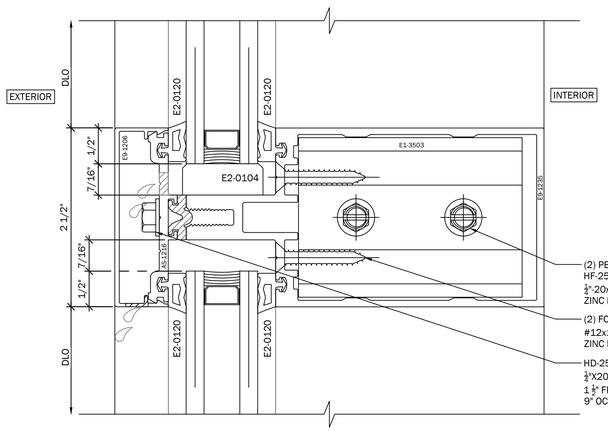

3 SILL DETAIL

AR REF: 5/AB640
SYSTEM: YCW 750 OG

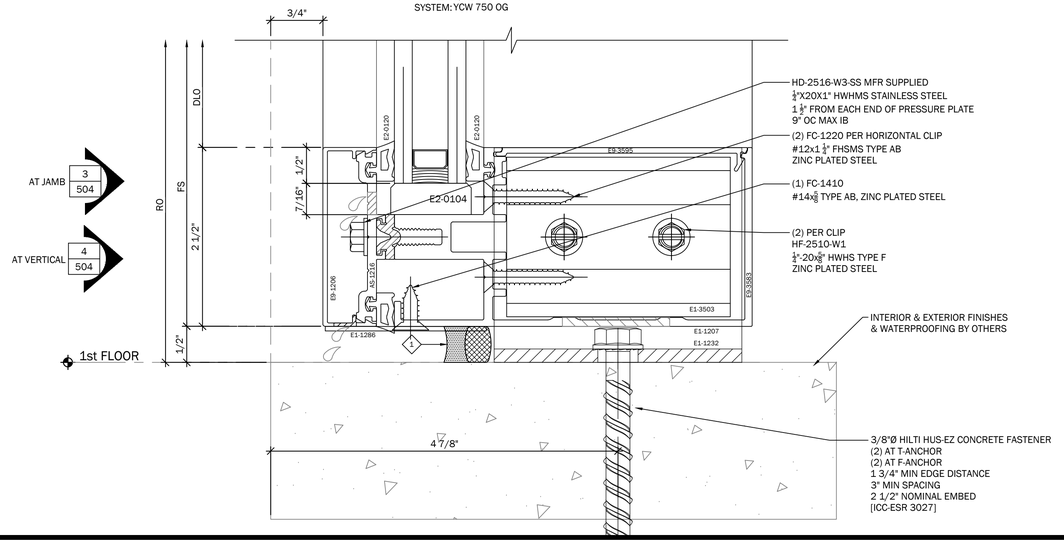

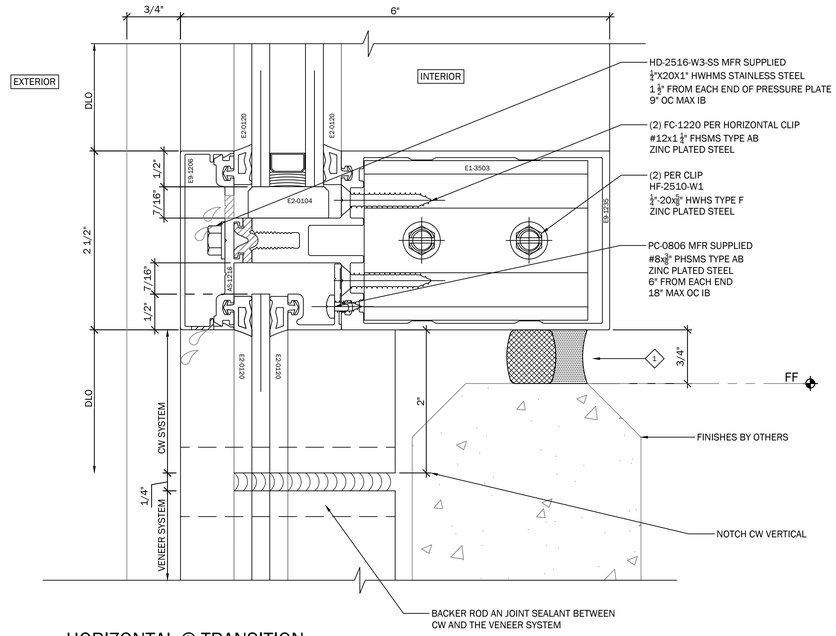

4 HORIZONTAL @ TRANSITION

AR REF: 3/AD540
SYSTEM: YCW 750 OG

5 HORIZONTAL @ TRANSITION

AR REF: 4/AD540
SYSTEM: YCW 750 OG

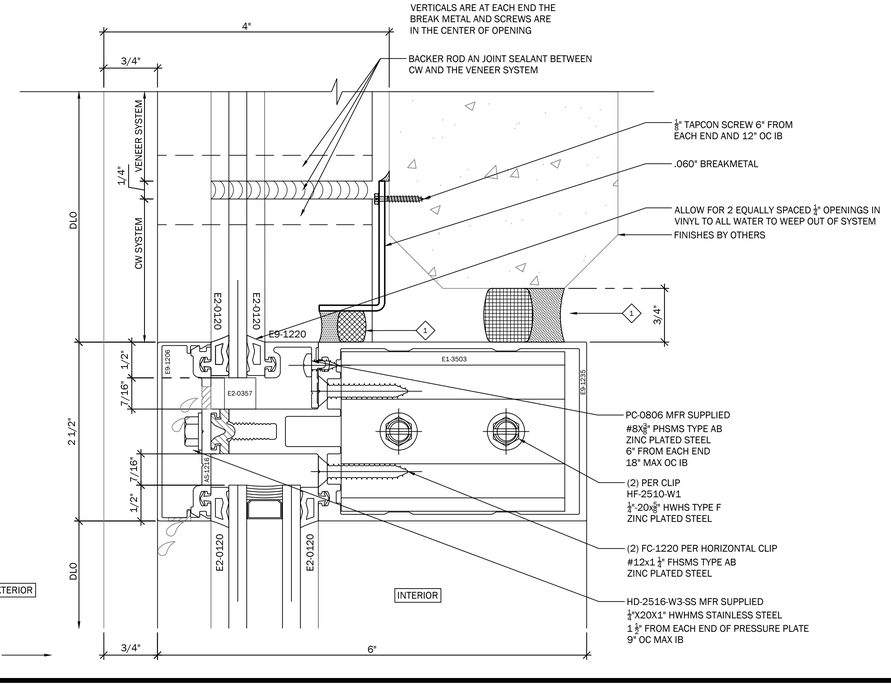

YOUR LOGO

PROJECT: YOUR PROJECT
ADDRESS: ANY STREET USA
ANY TOWN USA

REVISIONS

NO:	DESCRIPTION	DATE
1		
2		
3		
4		
5		
6		
7		
8		
9		

ENGINEER

ENGINEER PROJECT NO:
DATE SIGNED:

ENGINEER STAMP

TITLE:

SECTION DETAILS

PROJECT SCOPE:

DRAWN BY: PROSHOP DRAWINGS.COM
ORIGINAL SUBMISSION DATE

SCALE: FULL
PROJECT #:

SHEET #:

501

DATE PRINTED:16.09.2026
PSD PROJECT #SAMPLE

WWW.PROSHOPDRAWINGS.COM

1 HEAD @ VENEER WALL

AR REF: 9/AD540 SIM
SYSTEM: AF175

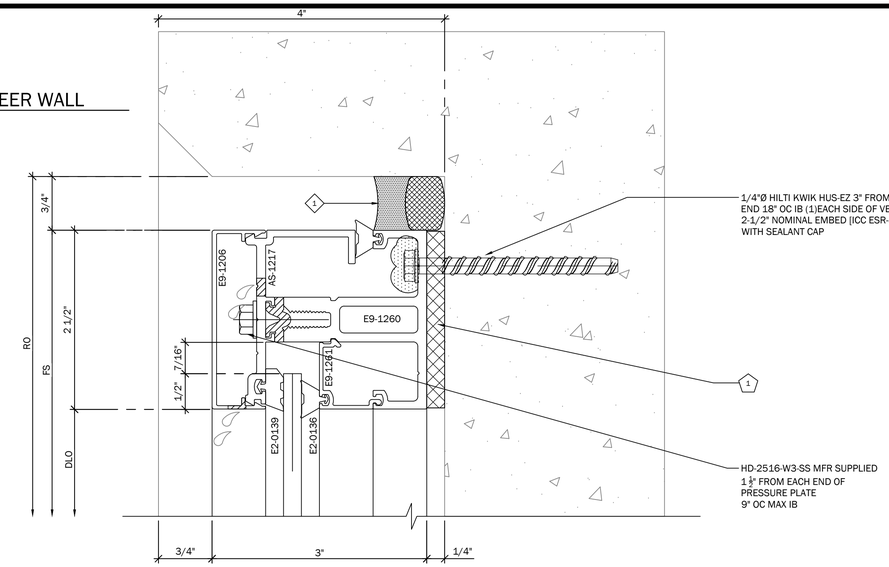

2 HORIZONTAL @ VENEER WALL

AR REF: NA
SYSTEM: YCW 750 OG

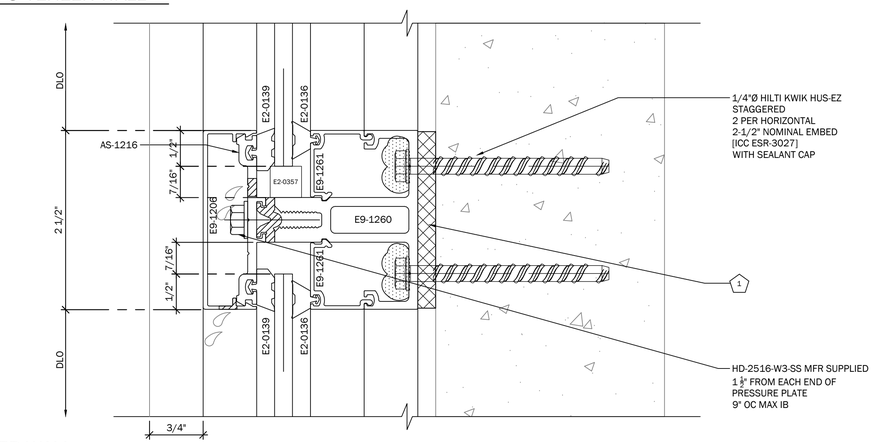

3 SILL @ VENEER WALL

AR REF: 9/AD540
SYSTEM: YCW 750 OG

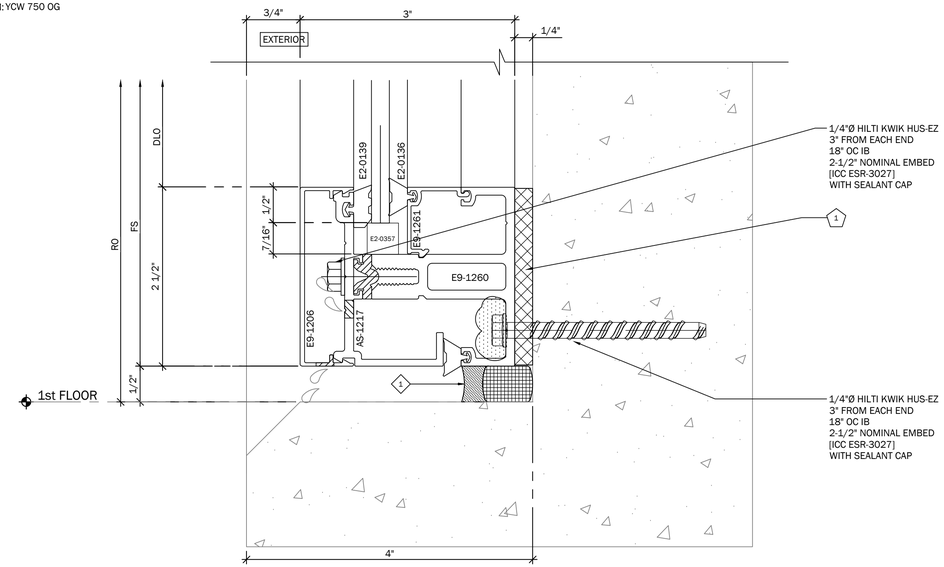

4 SILL @ VENEER WALL

AR REF: 9/AD540
SYSTEM: YCW 750 OG

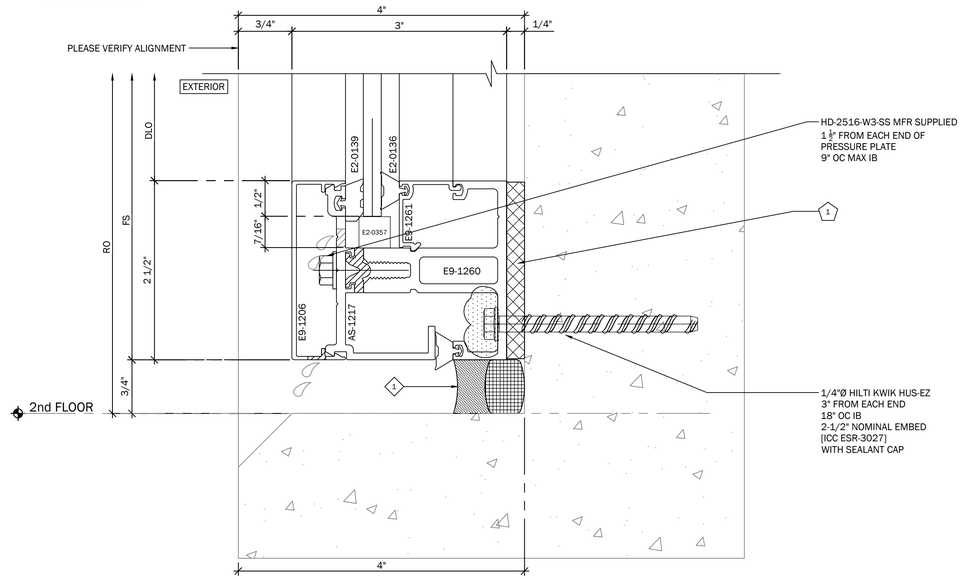

5 SILL DETAIL @ 2nd FLOOR

AR REF: 5/AB640
SYSTEM: YCW 750 OG

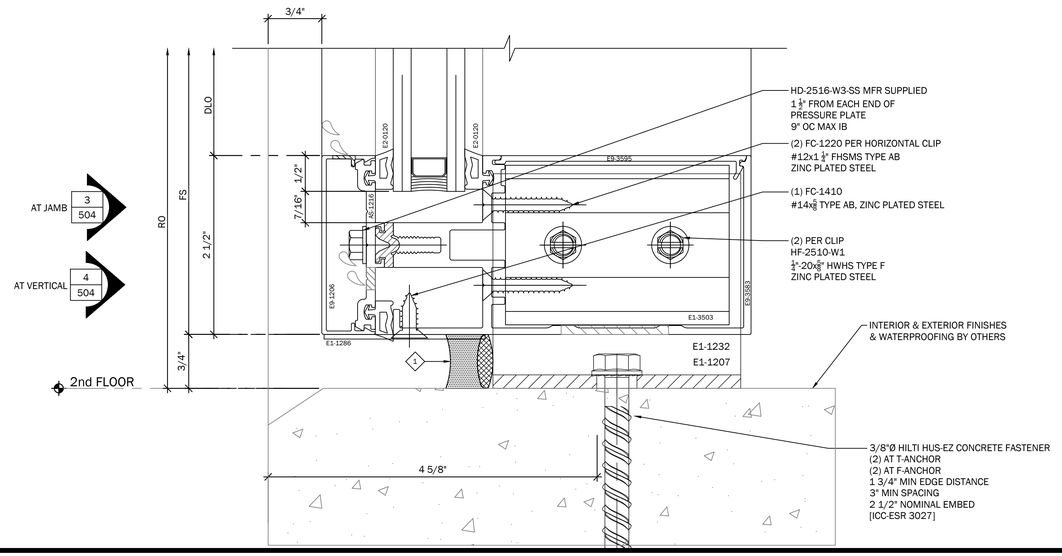

DATE PRINTED:16.09.2026
PSD PROJECT #:SAMPLE

YOUR LOGO

PROJECT: YOUR PROJECT
ADDRESS: ANY STREET USA
ANY TOWN USA

REVISIONS

NO:	DESCRIPTION	DATE
1		
2		
3		
4		
5		
6		
7		
8		
9		

ENGINEER

ENGINEER PROJECT NO:
DATE SIGNED:

ENGINEER STAMP

TITLE:

SECTION DETAILS

PROJECT SCOPE: ---

DRAWN BY: PROSHOP DRAWINGS.COM
ORIGINAL SUBMISSION DATE:

SCALE: FULL
PROJECT #:

SHEET #: 502

WWW.PROSHOPDRAWINGS.COM

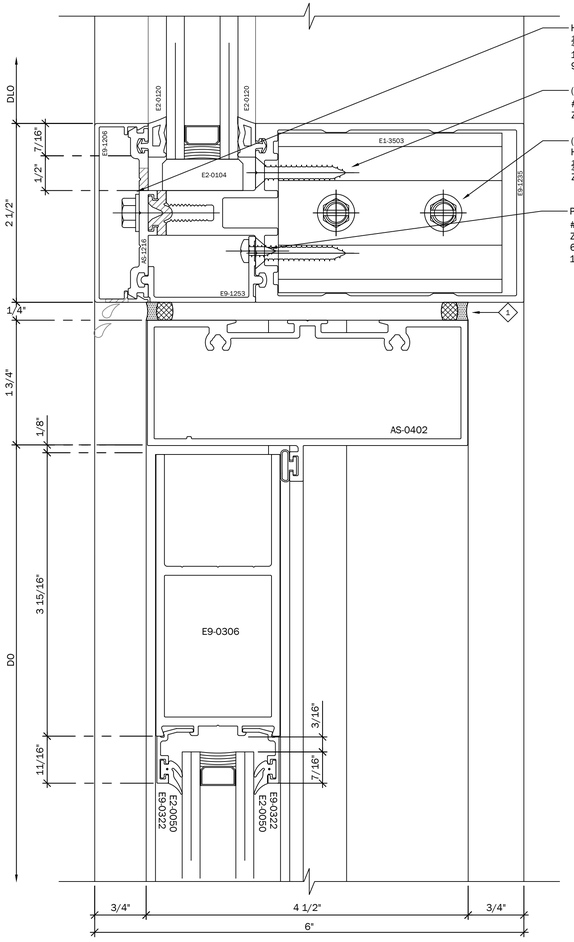

1 DOOR HEAD
AR REF: NA
SYSTEM: YCW 750 OG

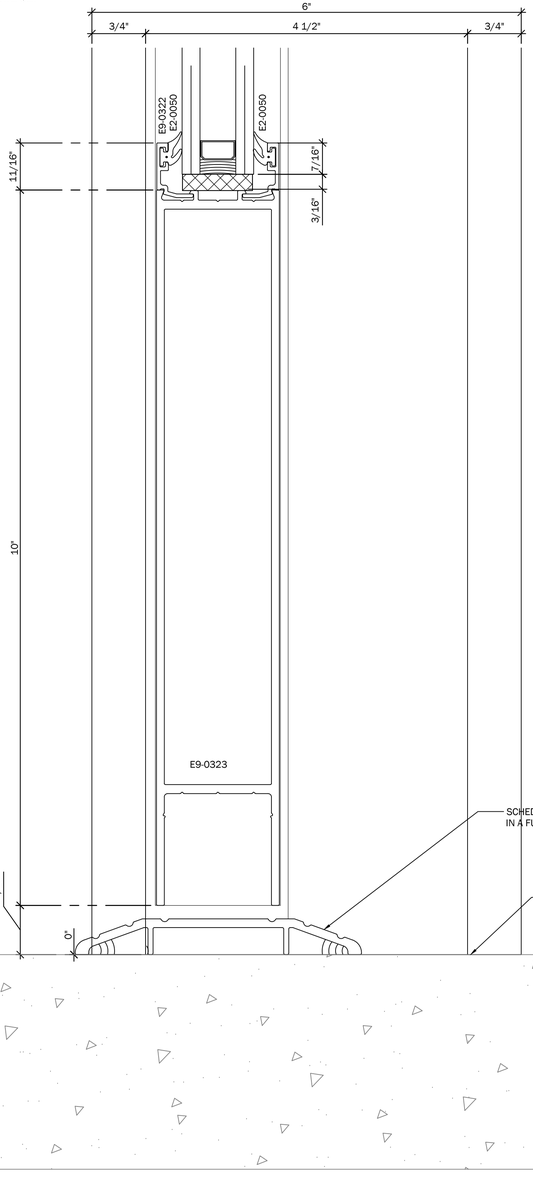

2 DOOR SILL
AR REF: NA
SYSTEM: YCW 750 OG

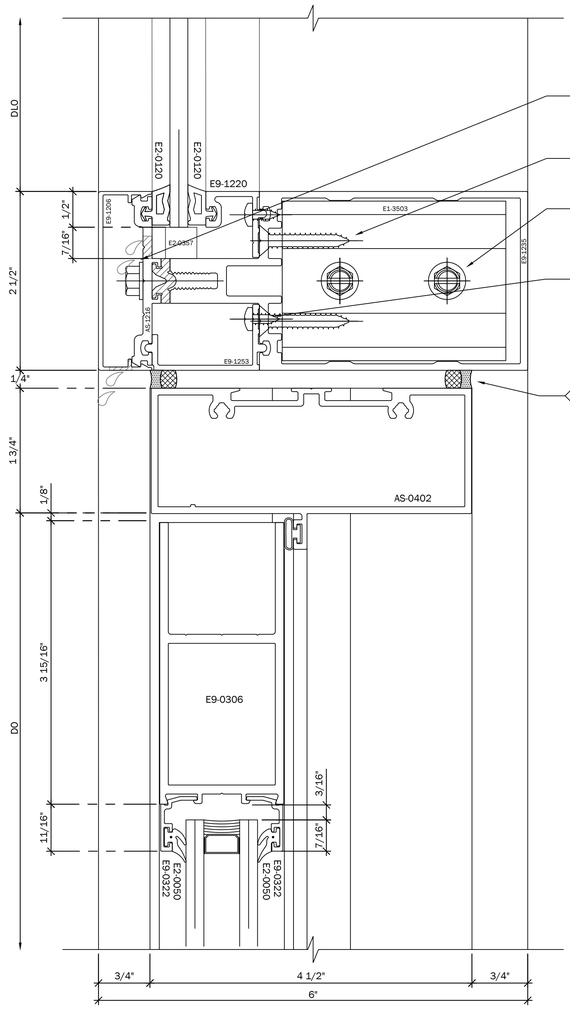

3 DOOR HEAD @ SPANDREL
AR REF: NA
SYSTEM: YCW 750 OG

YOUR LOGO

PROJECT: YOUR PROJECT

ADDRESS: ANY STREET USA
ANY TOWN USA

REVISIONS

NO:	DESCRIPTION	DATE
1		
2		
3		
4		
5		
6		
7		
8		
9		

ENGINEER

ENGINEER PROJECT NO:

DATE SIGNED:

ENGINEER STAMP

TITLE:

SECTION DETAILS

PROJECT SCOPE:

DRAWN BY: PROSHOP DRAWINGS.COM

ORIGINAL SUBMISSION DATE

SCALE: FULL

PROJECT #:

SHEET #:

503

PSD PROJECT #:SAMPLE
DATE PRINTED:16.09.2026

WWW.PROSHOPDRAWINGS.COM

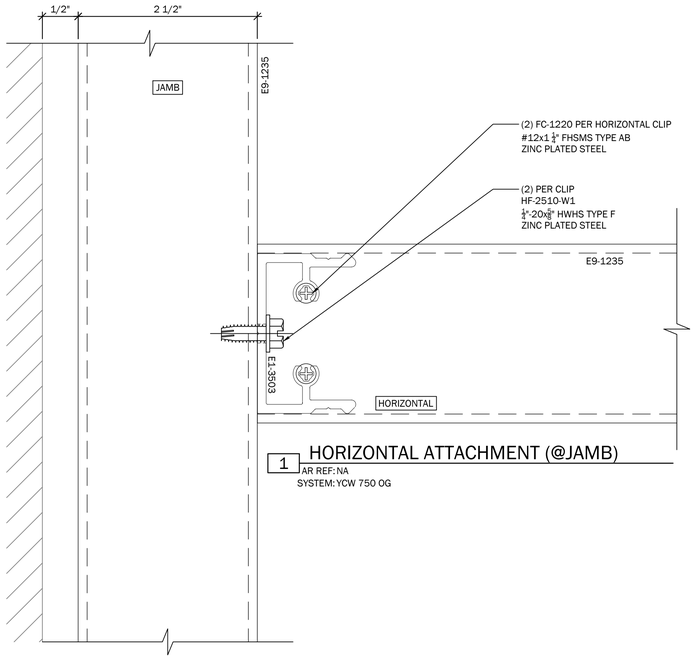

1 HORIZONTAL ATTACHMENT (@JAMB)
AR REF: NA
SYSTEM: YCW 750 OG

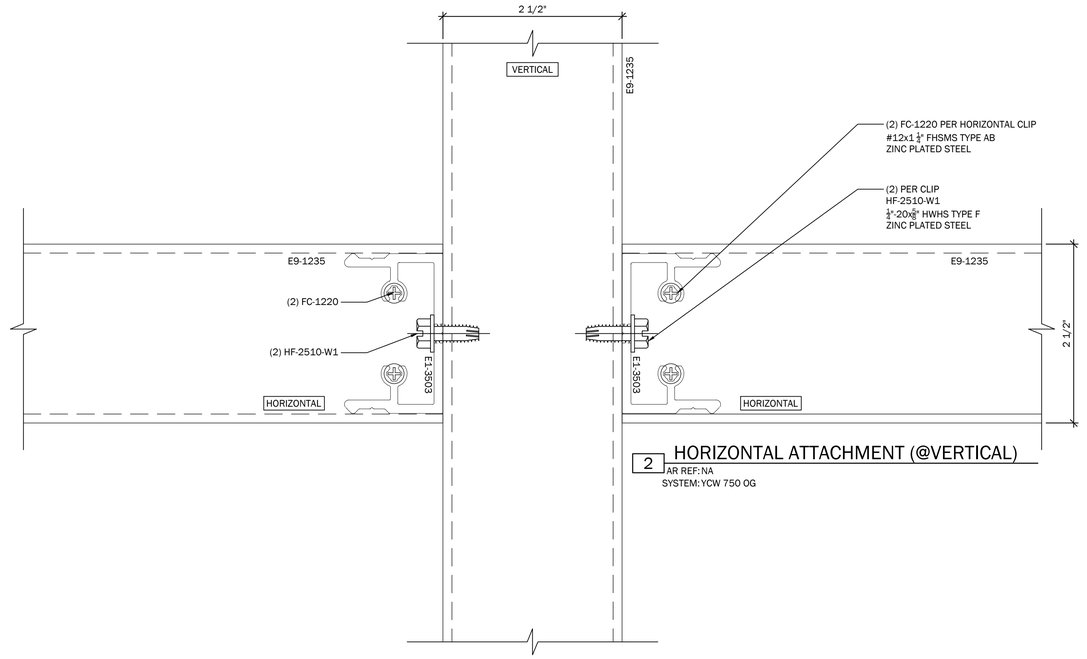

2 HORIZONTAL ATTACHMENT (@VERTICAL)
AR REF: NA
SYSTEM: YCW 750 OG

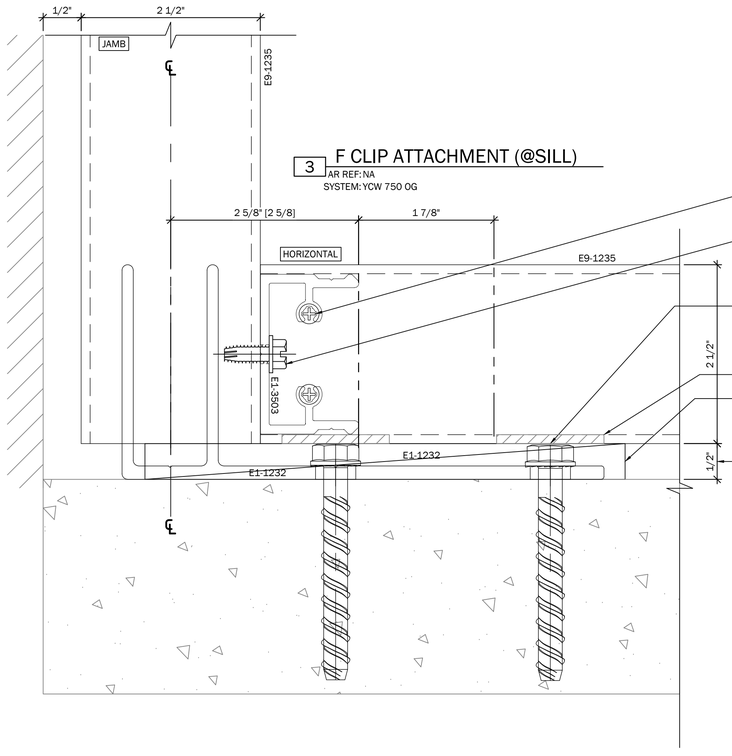

3 F CLIP ATTACHMENT (@SILL)
AR REF: NA
SYSTEM: YCW 750 OG

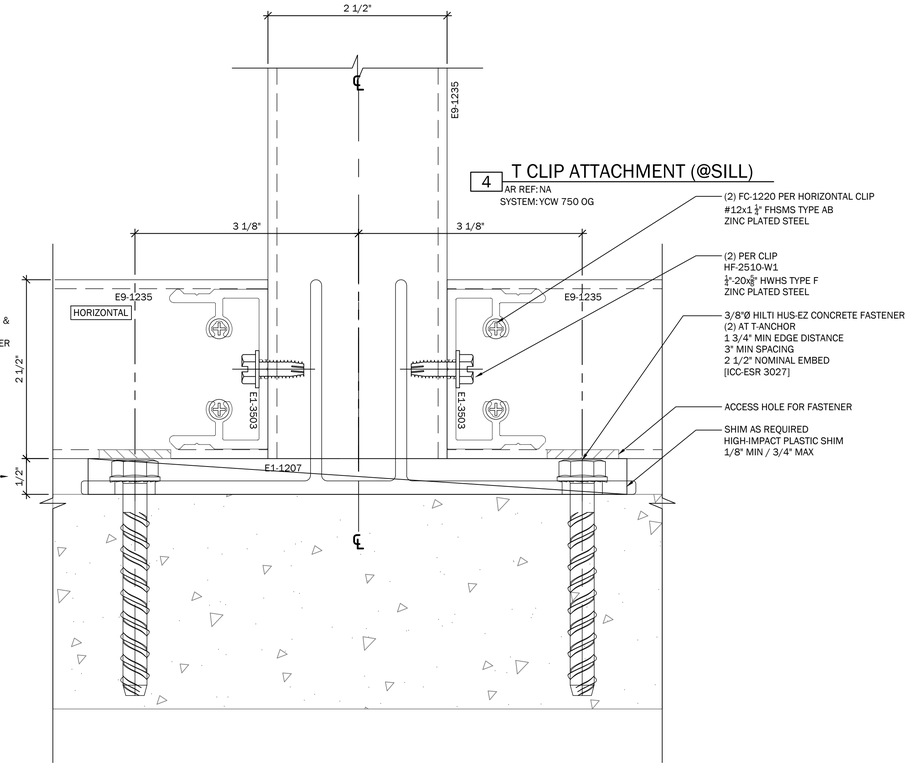

4 T CLIP ATTACHMENT (@SILL)
AR REF: NA
SYSTEM: YCW 750 OG

PSD PROJECT #:SAMPLE
DATE PRINTED:16.09.2026

YOUR LOGO

PROJECT: YOUR PROJECT
ADDRESS: ANY STREET USA
ANY TOWN USA

REVISIONS

NO:	DESCRIPTION	DATE
1		
2		
3		
4		
5		
6		
7		
8		
9		

ENGINEER
ENGINEER PROJECT NO:
DATE SIGNED:

ENGINEER STAMP

TITLE:

SECTION DETAILS

PROJECT SCOPE:

DRAWN BY: PROSHOP DRAWINGS.COM
ORIGINAL SUBMISSION DATE:
SCALE: FULL
PROJECT #:

SHEET #:
504

WWW.PROSHOPDRAWINGS.COM

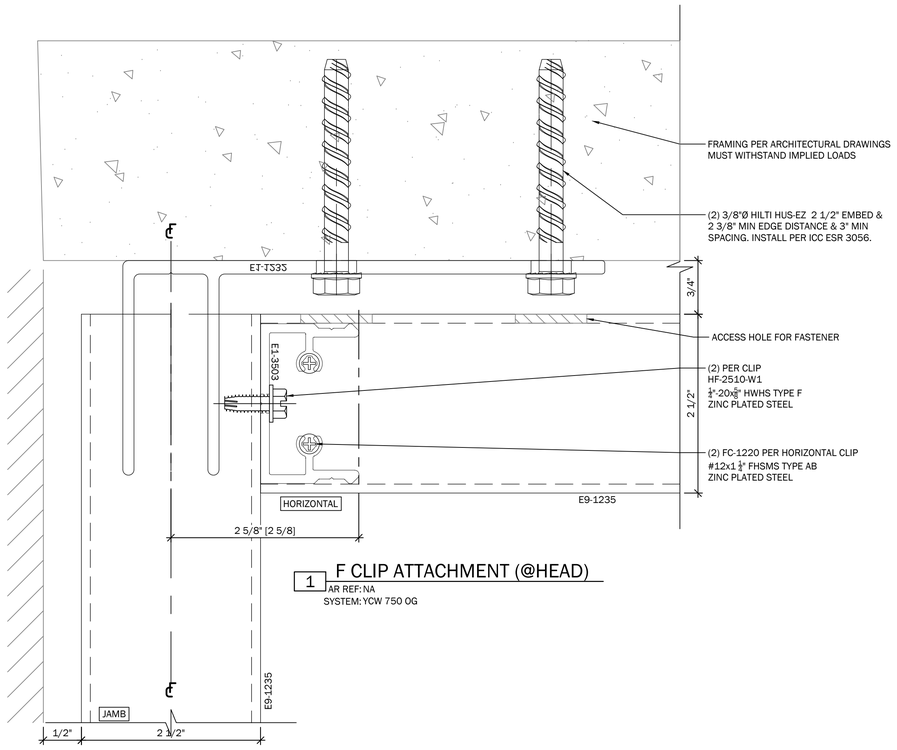

1 F CLIP ATTACHMENT (@HEAD)
AR REF: NA
SYSTEM: YCW 750 OG

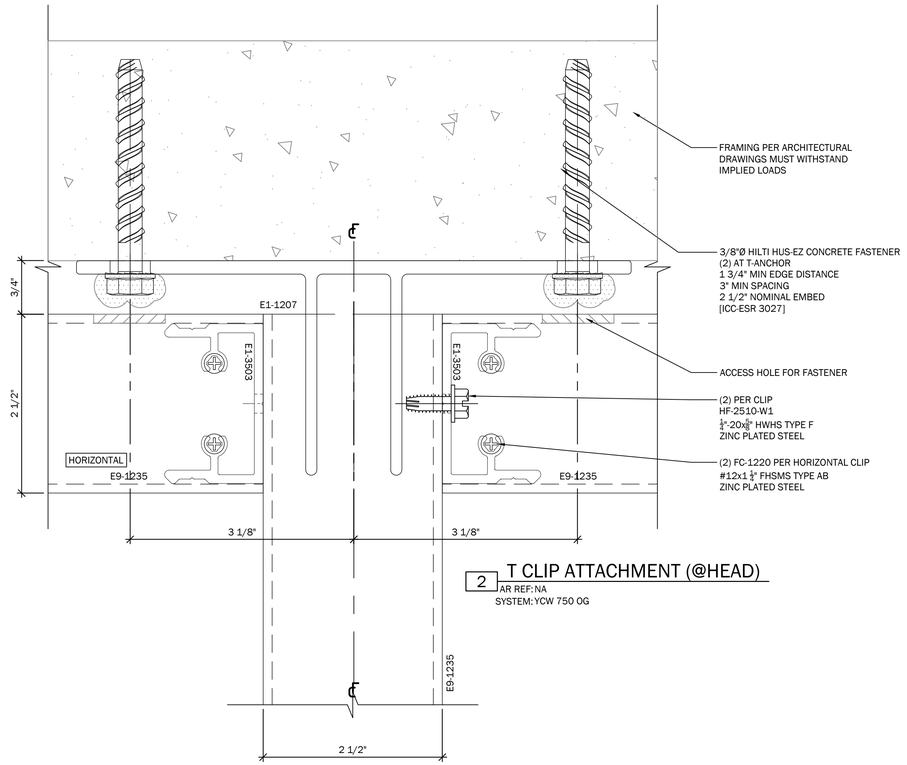

2 T CLIP ATTACHMENT (@HEAD)
AR REF: NA
SYSTEM: YCW 750 OG

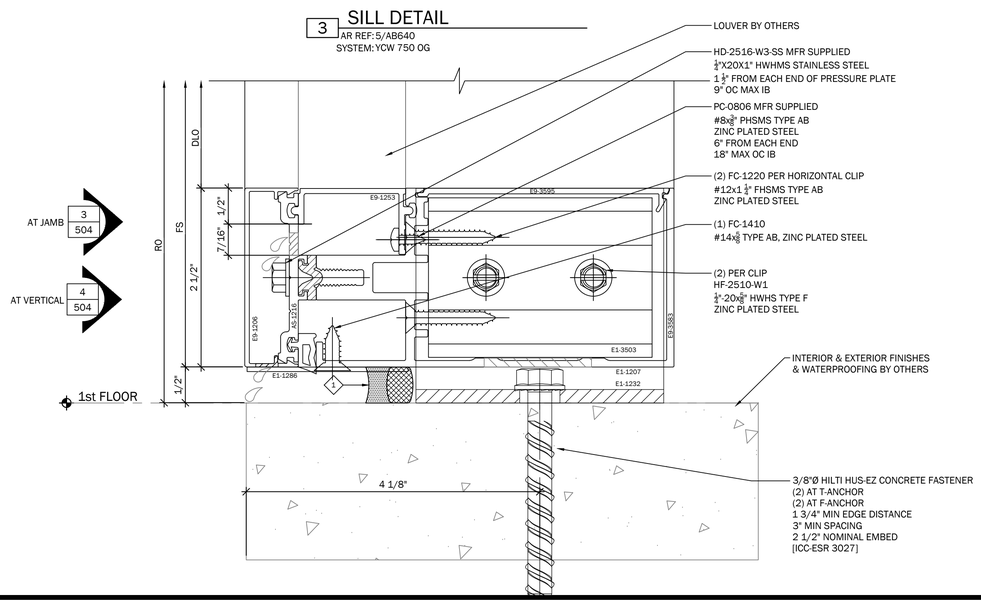

3 SILL DETAIL
AR REF: 5/AB640
SYSTEM: YCW 750 OG

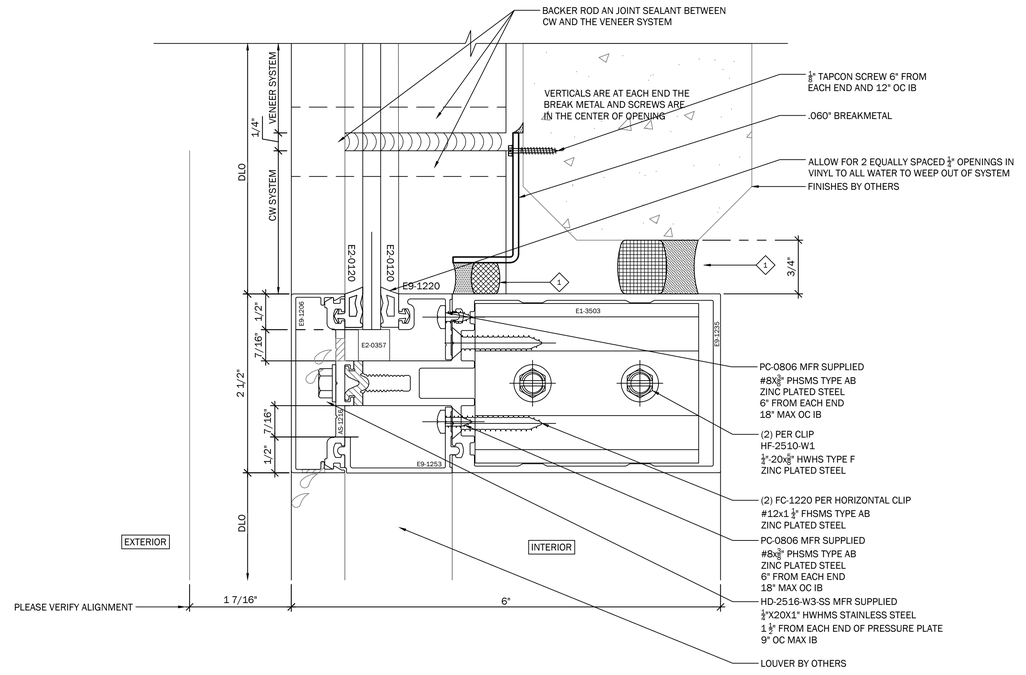

4 HORIZONTAL @ TRANSITION
AR REF: 4/AD540
SYSTEM: YCW 750 OG

YOUR LOGO

PROJECT: YOUR PROJECT
ADDRESS: ANY STREET USA
ANY TOWN USA

REVISIONS

NO:	DESCRIPTION	DATE
1		
2		
3		
4		
5		
6		
7		
8		
9		

ENGINEER

ENGINEER PROJECT NO:
DATE SIGNED:

ENGINEER STAMP

TITLE:

SECTION DETAILS

PROJECT SCOPE:

DRAWN BY: PROSHOP DRAWINGS.COM
ORIGINAL SUBMISSION DATE

SCALE: FULL
PROJECT #:

SHEET #:
505

PSD PROJECT #:SAMPLE
DATE PRINTED:16.09.2026

WWW.PROSHOPDRAWINGS.COM

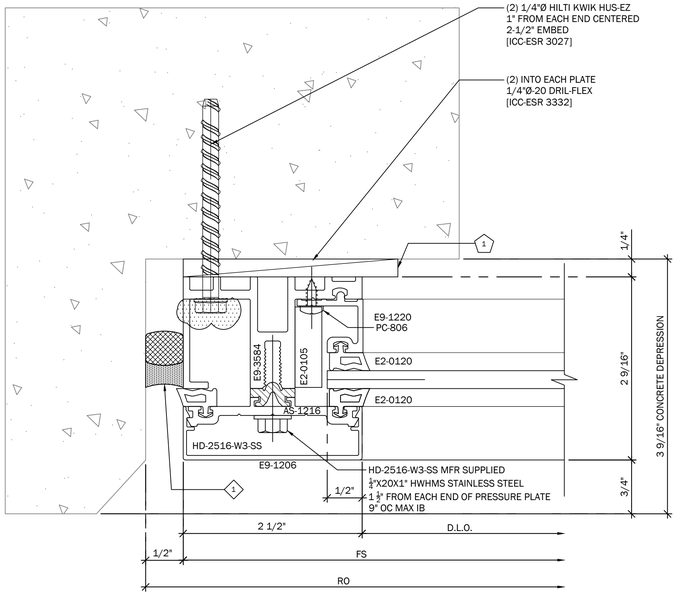

1 JAMB DETAIL @ SPANDREL
AR REF: NA
SYSTEM: YCW 750 OG

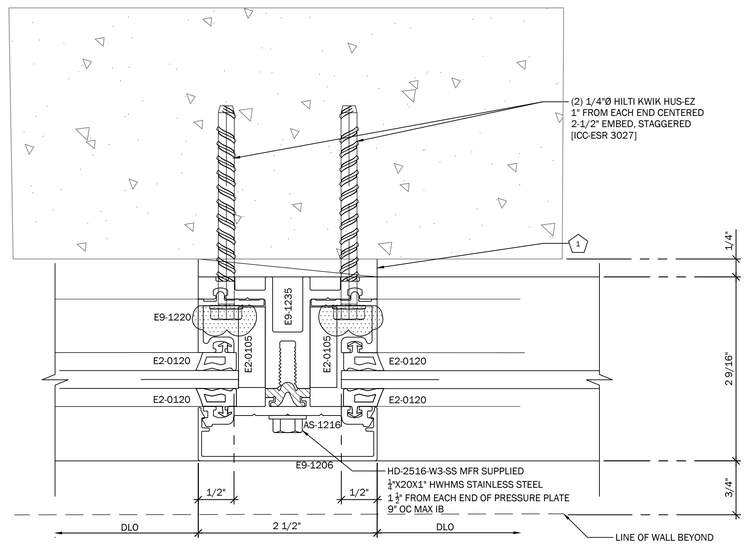

2 VERTICAL DETAIL @ SPANDREL
AR REF: NA
SYSTEM: YCW 750 OG

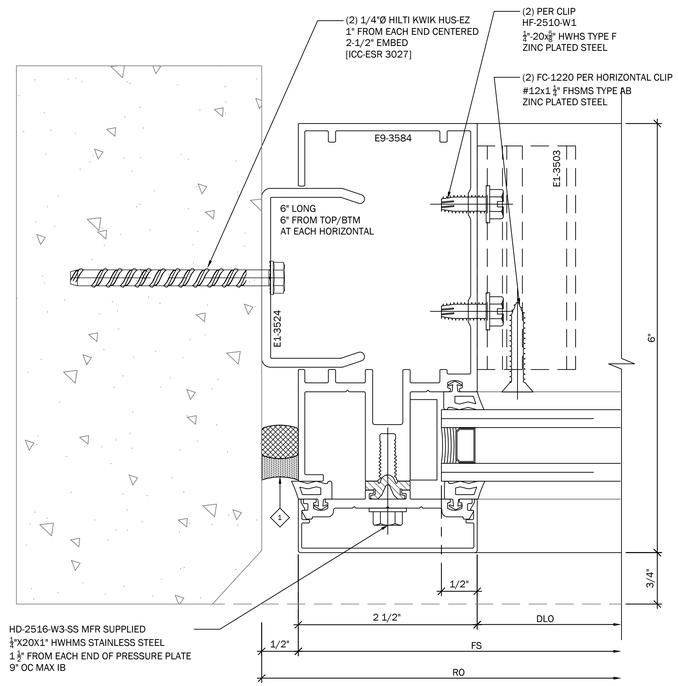

3 JAMB DETAIL @ GLAZING
AR REF: NA
SYSTEM: YCW 750 OG

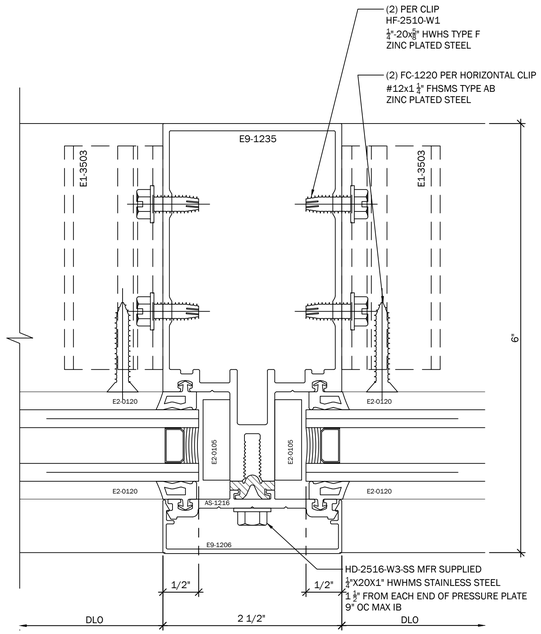

4 VERTICAL DETAIL @ GLAZING - HORIZONTAL
AR REF: NA
SYSTEM: YCW 750 OG

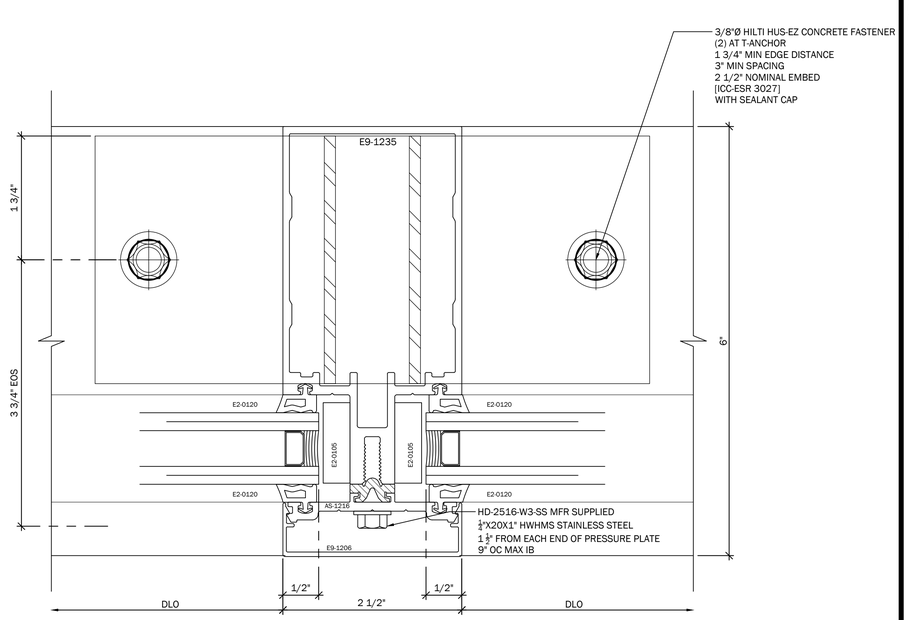

5 VERTICAL DETAIL @ GLAZING - SILL
AR REF: NA
SYSTEM: YCW 750 OG

YOUR LOGO

PROJECT: YOUR PROJECT
ADDRESS: ANY STREET USA
ANY TOWN USA

REVISIONS

NO:	DESCRIPTION	DATE
1		
2		
3		
4		
5		
6		
7		
8		
9		

ENGINEER
ENGINEER PROJECT NO:
DATE SIGNED:
ENGINEER STAMP

TITLE:
PLAN DETAILS

PROJECT SCOPE:

DRAWN BY: PROSHOP DRAWINGS.COM
ORIGINAL SUBMISSION DATE:
SCALE: FULL
PROJECT #:
SHEET #: 601

DATE PRINTED: 16.09.2026
PSD PROJECT #:SAMPLE

WWW.PROSHOPDRAWINGS.COM

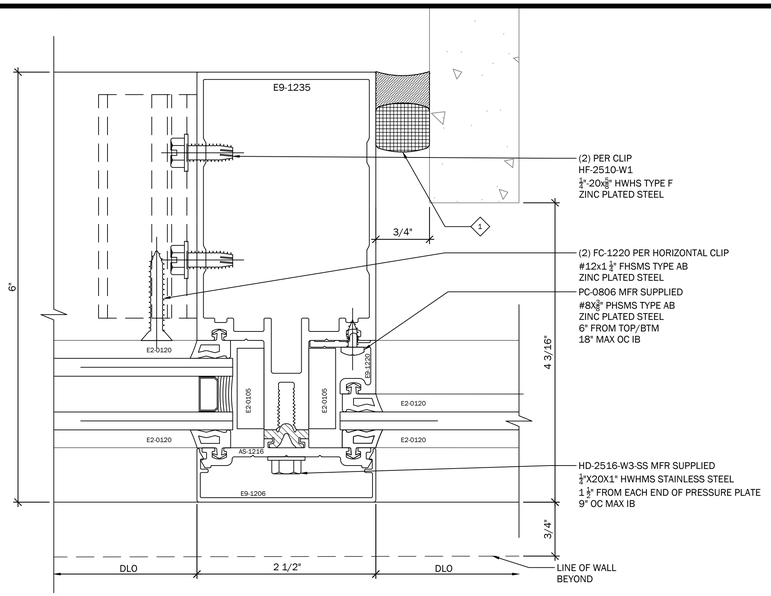

1 VERTICAL DETAIL @ GLAZING - HORIZONTAL
AR REF: NA
SYSTEM: YCW 750 OG

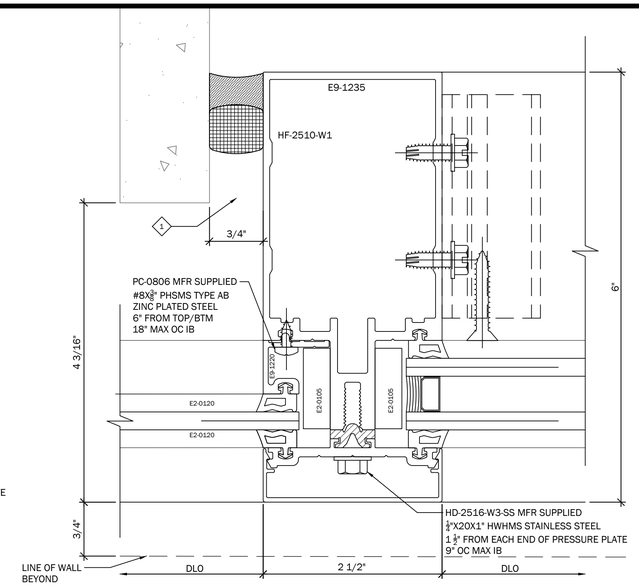

2 VERTICAL DETAIL @ GLAZING - HORIZONTAL
AR REF: NA
SYSTEM: YCW 750 OG

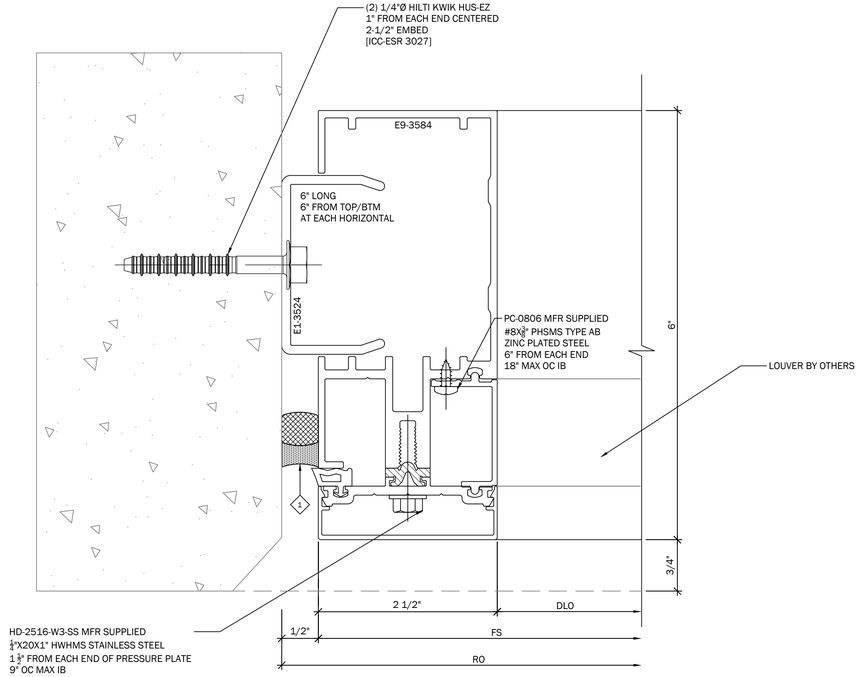

3 JAMB DETAIL @ LOUVER BY OTHERS
AR REF: NA
SYSTEM: YCW 750 OG

YOUR LOGO

PROJECT: YOUR PROJECT
ADDRESS: ANY STREET USA
ANY TOWN USA

REVISIONS

NO:	DESCRIPTION:	DATE
1		
2		
3		
4		
5		
6		
7		
8		
9		

ENGINEER
ENGINEER PROJECT NO:
DATE SIGNED:
ENGINEER STAMP

TITLE:
PLAN DETAILS

PROJECT SCOPE:

DRAWN BY: PROSHOP DRAWINGS.COM
ORIGINAL SUBMISSION DATE:
SCALE: FULL
PROJECT #:
SHEET #: 602

DATE PRINTED:16.09.2026
PSD PROJECT #SAMPLE

WWW.PROSHOPDRAWINGS.COM

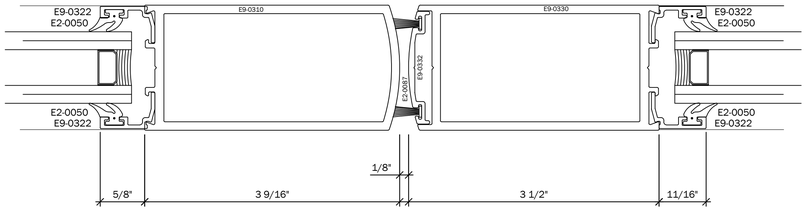

1 DOOR MEETING
AR REF: NA
SYSTEM: YCW 750 OG

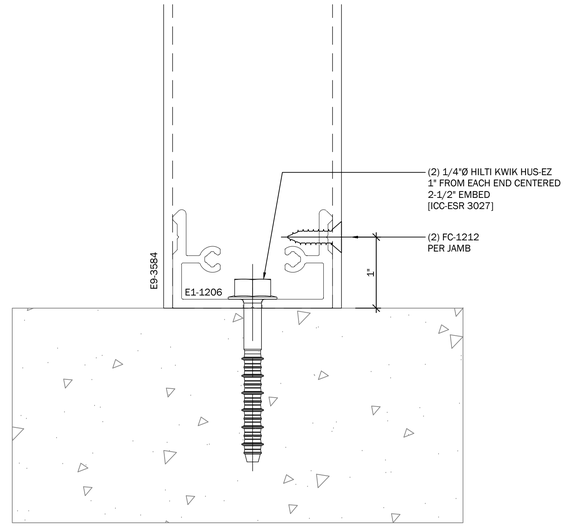

5 DOOR JAMB ATTACHMENT
AR REF: NA
SYSTEM: YCW 750 OG

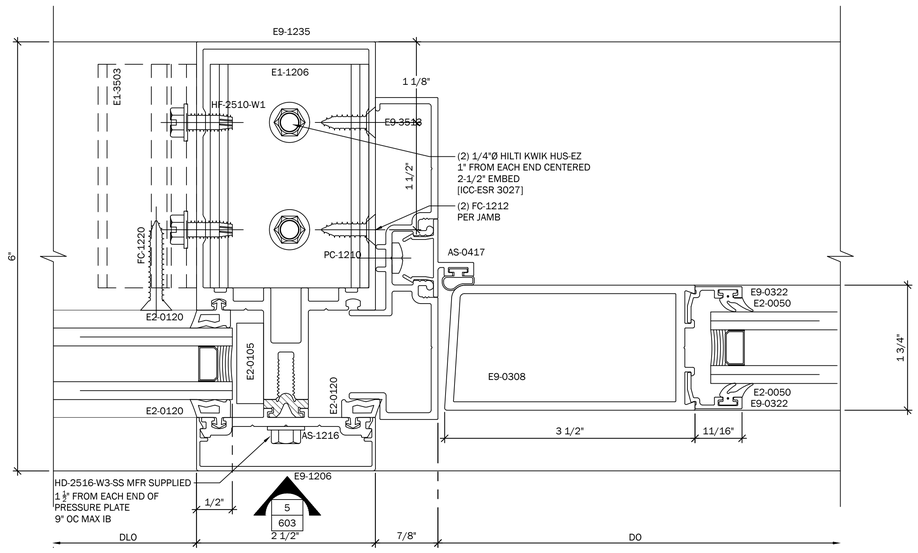

3 DOOR JAMB DETAIL @ GLAZING
AR REF: NA
SYSTEM: YCW 750 OG

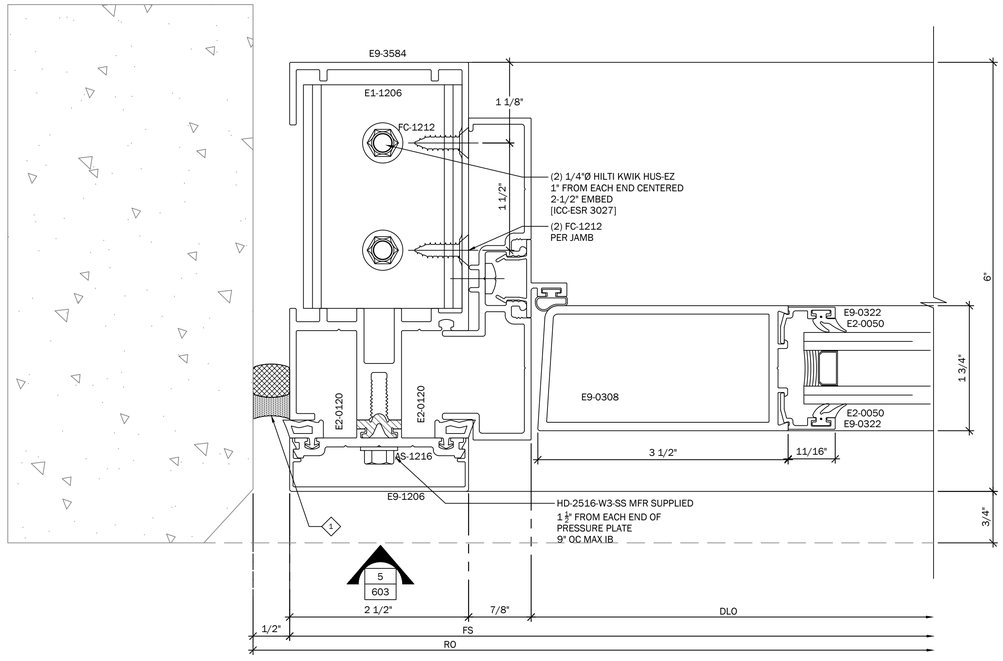

4 DOOR JAMB DETAIL AT WALL
AR REF: NA
SYSTEM: YCW 750 OG

YOUR LOGO

PROJECT: YOUR PROJECT
ADDRESS: ANY STREET USA
ANY TOWN USA

REVISIONS

NO:	DESCRIPTION	DATE
1		
2		
3		
4		
5		
6		
7		
8		
9		

ENGINEER
ENGINEER PROJECT NO:
DATE SIGNED:

ENGINEER STAMP

TITLE:

PLAN DETAILS

PROJECT SCOPE:
—

DRAWN BY: PROSHOP DRAWINGS.COM
ORIGINAL SUBMISSION DATE:
SCALE: FULL
PROJECT #:

SHEET #:
603

PSD PROJECT #:SAMPLE
DATE PRINTED:16.09.2026

WWW.PROSHOPDRAWINGS.COM

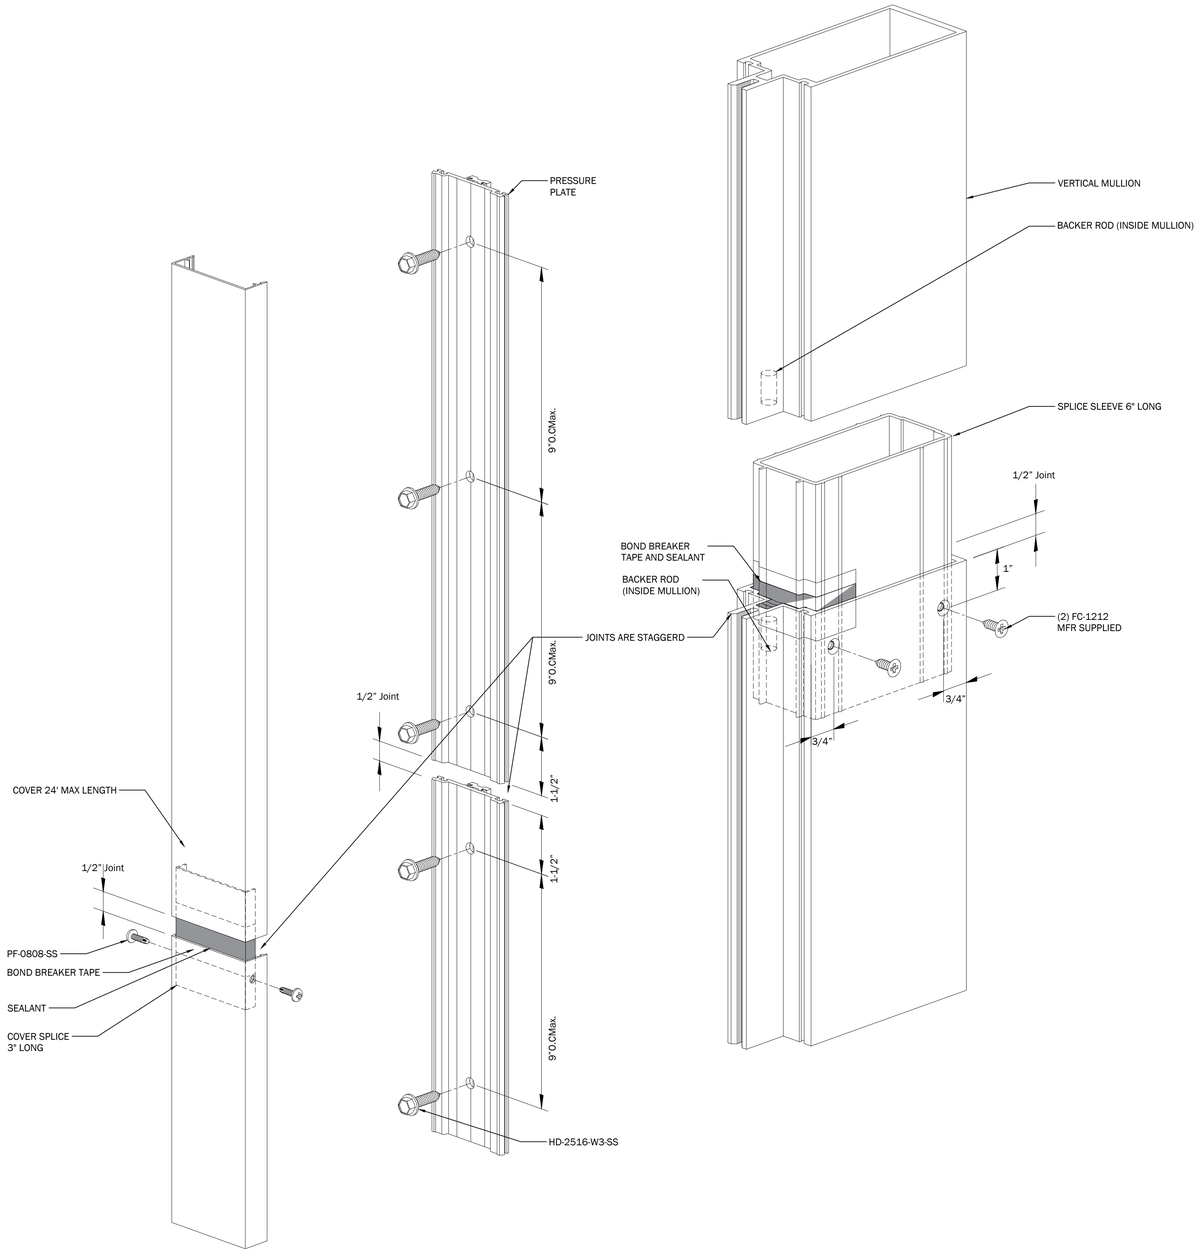

1 SPLICE PROFILE

AR REF: NA
SYSTEM: YCW 750 OG

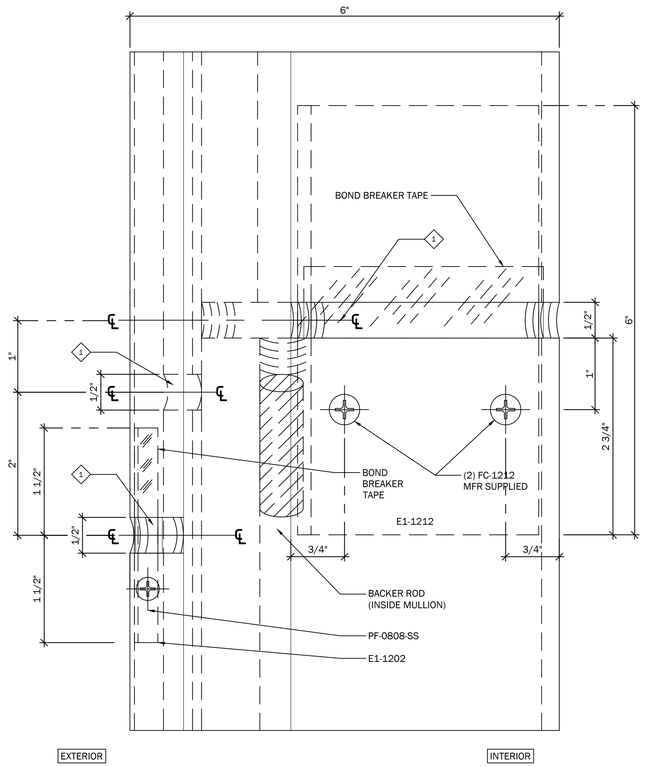

YOUR LOGO

PROJECT: YOUR PROJECT

ADDRESS: ANY STREET USA
ANY TOWN USA

REVISIONS

NO:	DESCRIPTION	DATE
1		
2		
3		
4		
5		
6		
7		
8		
9		

ENGINEER

ENGINEER PROJECT NO:
DATE SIGNED:

ENGINEER STAMP

TITLE:

PLAN DETAILS

PROJECT SCOPE:

DRAWN BY: PROSHOP DRAWINGS.COM
ORIGINAL SUBMISSION DATE:

SCALE: FULL
PROJECT #:

SHEET #:
604

DATE PRINTED:16.09.2026
PSD PROJECT #:SAMPLE