WWW.PROSHOPDRAWINGS.COM

1st SUBMISSION ----

ANY JOB USA
ANY STREET USA
ANY TOWN USA

ALL DIMENSIONS ARE TO BE:GUARANTEED

GENERAL NOTES

- DOORS ARE CUSTOM IN NATURE AND REQUIRE LONG LEAD TIMES FOR MANUFACTURER, THUS REQUIRE GUARANTEE OF ALL DIMENSIONS.
- FRAMING NOTES: CONTRACTOR MUST GUARANTEE ALL DIMENSIONS.
- ROUGH OPENING MUST BE PLUMB, LEVEL & SQUARE.
- FINISHED FLOOR MUST NOT VARY MORE THAN 1/8" FROM HIGHEST TO LOWEST POINT.
- ELECTRICAL: IF REQUIRED IS SHOWN ON ELECTRICAL NOTES, PRODUCT SCHEDULE AND ELEVATION. 110VAC & LOW VOLTAGE - CONDUIT & WIRE PULL BY OTHERS.
- ALUMINUM BREAK METAL BY OTHERS - UNLESS SPECIFICALLY NOTED.
- CLEANING AND PROTECTION OF INSTALLED MATERIALS BY OTHERS.

SUBMITTAL SECTION

08 42 29.23 SLIDING AUTOMATIC ENTRANCES, MANUFACTURER SUPPLIED HARDWARE, FRAMING AND ELECTRICAL COORDINATION PROVIDED.

NOTES TO ARCHITECT, GC & CUSTOMER

- ALL DRAWINGS AND DIMENSIONS ARE ASSUMED CORRECT UNLESS REDLINED AND RETURNED.
- VERIFY ALL ROUGH/FINISHED OPENING DIMENSIONS.
- VERIFY ALL SILL ANCHOR POINT LOCATIONS & DIMENSIONS.
- VERIFY STRUCTURAL INTEGRITY OF ALL SURROUNDING CONDITIONS FOR JAMB & HEADER ATTACHMENT POINTS.

NOTES TO ARCHITECT

DESIGN CRITERIA

CUSTOMER APPROVAL:

DATE:

☐ APPROVED AS SUBMITTED
☐ APPROVED AS NOTED
☐ REVISE & RESUBMIT

CUSTOMER

-

CONTRACTOR

-

ARCHITECT

-

FURNISHED DOCUMENTS

YES		NO		ARCHITECTURALS
DATE:				-
YES		NO		STRUCTURAL
DATE:				-
YES		NO		SPECIFICATION
SECTIONS				DESCRIPTION
08 42 29.23 SLIDING ENTRANCES				
ADDENDUMS:				#

SHEET INDEX

Sheet Number	Sheet Title	REV
101	TITLE SHEET	
111	SYMBOLS (SLIDE)	
121	ELECTRICAL NOTES (AUTOMATIC SLIDE)	
125	FASTENER SCHEDULE MISC. NOTES	
126	TRANSOM PARTS	
171	SENSOR PATTERNS & DECALS (SLIDE)	
191	PRODUCT SCHEDULE (SLIDE)	
201	PROPOSED FLOOR PLAN	
401	ELEVATION - DR No.01	
501	SECTION DETAILS	
501A	SECTION DETAILS	
601	PLAN DETAILS	
601A	PLAN DETAILS	
701	ELECTRICAL DETAILS	
801	ACCESSORY DETAILS	

DATE PRINTED:8/31/2026

PSD JOB NO: 26118-R

NO:	DATE:	REVISION DESCRIPTION:
1		
2		
3		
4		
5		
6		

THIS DRAWING SCALED TO PRINT 17" x 11"

ENGINEERING APPROVAL

ENGINEER JOB NO:
DATE SIGNED:

PRO SHOP DRAWINGS, INC.
WEBSITE:WWW.PROSHOPDRAWINGS.COM
PHONE: 805.308.0368

AGENCY:
AGENCY NO:

PROJECT DESCRIPTION:
SL500 BIPART SLIDE

JOB NAME: ANY JOB USA

JOB ADDRESS: ANY STREET USA

JOB CITY: ANY TOWN USA

SHEET DESCRIPTION: TITLE SHEET

PROJECT NO:

SHEET SCALE: NONE

SHEET NO: **101**

WWW.PROSHOPDRAWINGS.COM

ABBREVIATIONS

AFF = ABOVE FINISHED FLOOR
AL = ACTIVE LEAF
BO = BREAKOUT OPENING (MAX)
BO? = BOTTOM OF ?
BTM = BOTTOM
℄ = CENTERLINE
CO = CUT OUT
CS = COUNTERSUNK
DC = DOOR CLEARANCE
DLO = DAYLITE OPENING
DO = DOOR OPENING
DES = DESIGNATION
DS = DOOR SIZE
E = EXISTING
EA = EACH
EOS = EDGE OF SLAB
EQ = EQUAL
FEE = FROM EACH END
FFL = FINISHED FLOOR LINE
FO = FINISHED OPENING
FP = FINGER PROTECTION
FS = FRAME SIZE
GS = GLASS SIZE
GB = GLASS BITE
HG = HARDWARE GROUP
HH = HEADER HEIGHT
HL = HEADER LENGTH
IB = IN BETWEEN
MAS = MIN. ANCHOR SPACING
MED = MIN. EDGE DISTANCE
MFR = MANUFACTURER
MRK = MARK
N = NEW
NE = NOMINAL EMBED
NC = NORMALLY CLOSED
NIC = NOT IN CONTRACT
NO = NORMALLY OPEN
NS = NON-STRUCTURAL
NTA = NOTE TO ARCHITECT
OC = ON CENTER
OHC = OVERHEAD CONCEALED
PS = PANEL SIZE
QTY = QUANTITY
REF = REFERENCE
RO = ROUGH OPENING
RR = REMOVABLE RAMP
SA = SERVICE ACCESS
SL = SIDELITE
SO = SLIDE OPENING
SDS = SEE DOOR SCHEDULE
SURF = SURFACE APPLIED
VIF = VERIFY IN FIELD

SYMBOLS

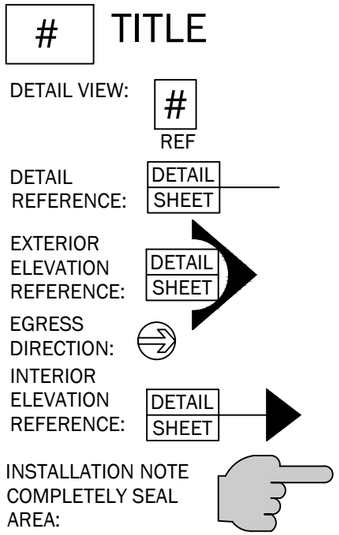

ELECTRICAL SYMBOLS

= NON-INTERSECTING WIRES DRAWN FOR ILLUSTRATION

SCREW ABBREVIATIONS

SMS = SHEET METAL SCREW
MS = MACHINE SCREW
WS = WOOD SCREW
FH = FLAT HEAD
P = PHILLIPS
PH = PAN HEAD
PEX = PLASTIC EXPANDING ANCHOR
HH = HEX HEAD
SD = SELF DRILLING
SF = STRUCTURAL FASTENER
SS = STAINLESS STEEL
UC = UNDERCUT

DOOR TYPE LEGEND

SLIDE DOORS

ALSO DENOTES HANDING:
(WHEN VIEWED FROM BREAKOUT SIDE)

FSL = ACTIVE LEAF BREAKOUT
FBO = FULL BREAKOUT
LHS = LEFT HAND SLIDE
RHS = RIGHT HAND SLIDE
X = ACTIVE PANEL
S = BREAK OUT PANEL
O = SIDELITE PANEL
OO = SIDELITE & POCKET PANELS
P = VERTICAL RAIL FOR SEALING
OHC = OVERHEAD CONCEALED
SA = SURFACE APPLIED
T = TELESCOPIC
TL = TOUCHLESS

REVISION NOTES:

DATE PRINTED:8/31/2026

PSD JOB NO: 26118-R

NO:	DATE:	REVISION DESCRIPTION:
1		
2		
3		
4		
5		
6		

THIS DRAWING SCALED TO PRINT 17" x 11"

ENGINEERING APPROVAL

ENGINEER JOB NO:
DATE SIGNED:

PRO SHOP DRAWINGS, INC.
WEBSITE:WWW.PROSHOPDRAWINGS.COM
PHONE: 805.308.0368

AGENCY:
AGENCY NO:

PROJECT DESCRIPTION:
SL500 BIPART SLIDE

JOB NAME: ANY JOB USA
JOB ADDRESS: ANY STREET USA
JOB CITY: ANY TOWN USA
PROJECT NO:
SHEET SCALE: NONE
SHEET DESCRIPTION: SYMBOLS (SLIDE)
SHEET NO: **111**

WWW.PROSHOPDRAWINGS.COM

ELECTRICAL NOTES

MARK	NOTES	DESCRIPTION
110		SINGLE PHASE110VAC 60Hz, DEDICATED CIRCUIT, REQUIRED. CONDUIT & WIRE PULL BY DIVISION 16. MAX POWER CONSUMPTION 250W.
LV	-	EXCLUSION: LOW VOLTAGE - SEE ELEVATION FOR ALL LOW VOLTAGE REQUIREMENTS. CONDUIT & WIRE PULL BY OTHERS. SHOWN FOR ELECTRICAL PREPARATION REQUIREMENTS.

NOTES

*IMPORTANT WIRING NOTES	
1	MOUNTED BY ELECTRICIAN. POWER SUPPLY MUST BE SERVICEABLE WITH STANDARD LADDER AND ACCESSIBLE WITH NO SPECIAL TOOLS, TRADES OR EQUIPMENT MOVEMENT. NO MORE THAN 50' AWAY FROM OPENINGS.
2	THIS WIRE MUST BE CONTINUOUS FROM DEVICE TO POWER SUPPLY OR FROM DEVICE TO AUTOMATIC DOOR OPERATOR.
3	CONDUIT & WIRE PULL BY OTHERS.
4	CONDUIT BY OTHERS
5	CONDUIT, 4S BOX WITH SINGLE GANG MUD RING & WIRE PULL BY OTHERS
6	PROVIDED AND INSTALLED BY OTHERS
7	LOCATION BY OTHERS
8	1/2" CONDUIT (BY OTHERS)
9	3/4" CONDUIT REQUIRED (BY OTHERS)
ALL LOW VOLTAGE WIRING BY DIVISION 28	

CONDUIT SIZES IF INDICATED ARE SUGGESTED. ACTUAL CONDUITS SIZE AND WIRE FILL CAPACITIES SHOULD BE EVALUATED FOR CONFORMANCE TO APPLICABLE CODES SPECIFIC TO THIS PROJECT. CONDUIT LAYOUT LOCATIONS FOR AUTOMATIC OPERATORS ARE SHOWN TO ALLOW FOR CONCEALED PENETRATION INTO THE SWING DOOR OPERATOR HEADER. CONDUIT LAYOUT LOCATIONS FOR DOOR HARDWARE ARE SHOWN FOR CONVENIENCE AND SHALL BE CONFIRMED BY THE DOOR FRAME AND HARDWARE CONTRACTOR. ACTUAL LOCATION OF PRESS PLATES OR ACTIVATION DEVICES SHALL BE THE RESPONSIBILITY OF THE ARCHITECT OF RECORD. MEANS AND METHODS OF CONDUIT INSTALLATION, PATHWAY TO DEVICES, STUD PENETRATIONS AND ENGINEERING EVALUATION THEREOF FOR SIZE OF CONDUITS UTILIZED SHOULD BE REVIEWED AND APPROVED BY AUTHORITIES HAVING JURISDICTION.
ASSA ABLOY ENTRANCE SYSTEMS INC. IS IN NO WAY RESPONSIBLE FOR SCOPE THAT EXTENDS BEYOND CONTRACTUAL OBLIGATIONS SET FORTH BETWEEN ASSA ABLOY ENTRANCE SYSTEMS US INC AND DIRECT CONTRACTING CONTRACTOR.

DATE PRINTED:8/31/2026

PSD JOB NO: 26118-R

NO:	DATE:	REVISION DESCRIPTION:
1		
2		
3		
4		
5		
6		

THIS DRAWING SCALED TO PRINT 17" x 11"

ENGINEERING APPROVAL

ENGINEER JOB NO:
DATE SIGNED:

PRO SHOP DRAWINGS, INC.
WEBSITE:WWW.PROSHOPDRAWINGS.COM
PHONE: 805.308.0368

AGENCY:
AGENCY NO:

PROJECT DESCRIPTION:
SL500 BIPART SLIDE

JOB NAME: ANY JOB USA
JOB ADDRESS: ANY STREET USA
JOB CITY: ANY TOWN USA
PROJECT NO:
SHEET SCALE: NONE
SHEET DESCRIPTION: ELECTRICAL NOTES (AUTOMATIC SLIDE)
SHEET NO: 121

WWW.PROSHOPDRAWINGS.COM

FASTENER SCHEDULE

#	MFR & MODEL	SIZE	ICC-ES EVALUATION #	WHERE	LOCATIONS	iTEM
1	ELCO DRIL-FLEX OR HILTI KWIK FLEX	$\frac{1}{4}$"Ø-20	ESR-3332	HEADER	4" FROM EACH END 18" MAX ON CENTER IB	
1A	ELCO DRIL-FLEX OR HILTI KWIK FLEX	$\frac{1}{4}$"Ø-20	ESR-3332	TRANSOM AT SAG ROD PLATE	(4) INTO MFR PROVIDED HOLES	
2A	HILTI HUS KH-EZ CSS316 STAINLESS STEEL	$\frac{1}{4}$"Øx2"	ESR 3027	THRESHOLD	4" FROM EACH END 16" MAX ON CENTER IB 1 $\frac{5}{8}$" MIN EMBEDMENT	
2B	*HILTI KH-EZ C SS316 STAINLESS STEEL	$\frac{1}{4}$"Øx3"	ESR-3027	TRACK	(4) INTO MFR PROVIDED HOLES 1 $\frac{5}{8}$" MIN EMBEDMENT	
3A	ELCO DRIL-FLEX OR HILTI KWIK FLEX	$\frac{1}{4}$"Ø-20	ESR-3332	JAMB	4" FROM BOTTOM 8" FROM TOP 16" MAX ON CENTER IB	
8	HILTI PAN HEAD SHEET METAL SCREW SELF DRILLING	#12-14	ESR-3332	HOOD	(1) ROW 3" FROM EACH END 16" MAX OC IB	
W	WATER DIVERTER	1 $\frac{3}{4}$"x1 $\frac{3}{8}$"x.080" ALUM		TOP OF HEADER TO SASH	TOOL SEALANT ALONG 2-SIDES OF GLAZING POCKET, BETWEEN VERTICAL AND SASH, LEAVE FRONT OPEN TO PREVENT WATER POOLING. TOOL SEALANT ALONG 2-SIDES OF DEFLECTOR & EMBED IN SEALANT ON HEADER SIDE	

NOTES:
* COUNTERSUNK FASTENER REQUIRED FOR DOOR TO OPERATE PROPERLY

DATE PRINTED:8/31/2026

PSD JOB NO: 26118-R

NO:	DATE:	REVISION DESCRIPTION:
1		
2		
3		
4		
5		
6		

THIS DRAWING SCALED TO PRINT 17" x 11"

ENGINEERING APPROVAL

ENGINEER JOB NO:
DATE SIGNED:

PRO SHOP DRAWINGS, INC.
WEBSITE:WWW.PROSHOPDRAWINGS.COM
PHONE: 805.308.0368

AGENCY:
AGENCY NO:

PROJECT DESCRIPTION:
SL500 BIPART SLIDE

JOB NAME: ANY JOB USA

JOB ADDRESS: ANY STREET USA

JOB CITY: ANY TOWN USA

PROJECT NO:

SHEET SCALE: NONE

SHEET DESCRIPTION: FASTENER SCHEDULE MISC. NOTES

SHEET NO: 125

WWW.PROSHOPDRAWINGS.COM

TRANSOM PARTS

#	MFR PART #	DESCRIPTION	SIZE	ITEM	LOCATIONS	NOTES
1	1007412	SAG ROD BARREL NUT	$\frac{3}{8}$" x 16	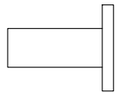	VERTICAL AT HEADER	ON EXTERIOR DOORS CLEAN AND COMPLETELY SEAL TO HEADER
2	50-09-100	THREADED ROD	$\frac{3}{8}$" x 16	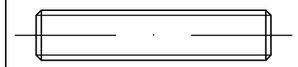	INSIDE VERTICAL	ON EXTERIOR DOORS AT HEADER CLEAN AND COMPLETELY SEAL TO HEADER
3	US03-960-02	SAG ROD PLATE MFR SUPPLIED PAINTED STEEL	6" x 3" x $\frac{1}{2}$"		VERTICAL AT SUBSTRATE	THRU SQUARE HOLE CUT INTO HEAD PIECE
4	50-09-132	FLANGE NUT	$\frac{3}{8}$" x 16		AT SAG ROD PLATE	
5	US04-0938-01	TRANSOM BLOCK	MFR	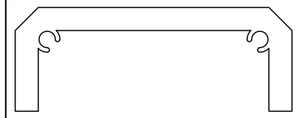	AT TRANSOM CONNECTIONS TO JAMBS/VERTICALS	*ON EXTERIOR DOOR EMBED CLIP IN SEALANT AND COMPLETELY SEAL SCREWS.
6	53-09-002	(2) EA SIDE PH SMS	#10-16 x 2"	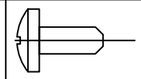	AT TRANSOM BLOCKS	ON EXTERIOR DOORS COMPLETELY SEAL SCREWS
7	US09-5051-01	(2) EA SIDE P FH SD	#10 x $\frac{3}{4}$"	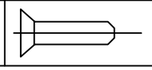	AT TRANSOM BLOCKS	

DATE PRINTED:8/31/2026

PSD JOB NO: 26118-R

NO:	DATE:	REVISION DESCRIPTION:
1		
2		
3		
4		
5		
6		

THIS DRAWING SCALED TO PRINT 17" x 11"

ENGINEERING APPROVAL

ENGINEER JOB NO:
DATE SIGNED:

PRO SHOP DRAWINGS, INC.
WEBSITE:WWW.PROSHOPDRAWINGS.COM
PHONE: 805.308.0368

AGENCY:
AGENCY NO:

PROJECT DESCRIPTION:
SL500 BIPART SLIDE

JOB NAME: ANY JOB USA

JOB ADDRESS: ANY STREET USA

JOB CITY: ANY TOWN USA

PROJECT NO:

SHEET SCALE: NONE

SHEET DESCRIPTION: TRANSOM PARTS

SHEET NO: **126**

WWW.PROSHOPDRAWINGS.COM

GENERAL SENSOR PATTERN GUIDELINES/NOTES & DECAL PLACEMENT (FOR REFERENCE ONLY).

SEE PRODUCT SCHEDULE FOR PROVIDED EQUIPMENT.

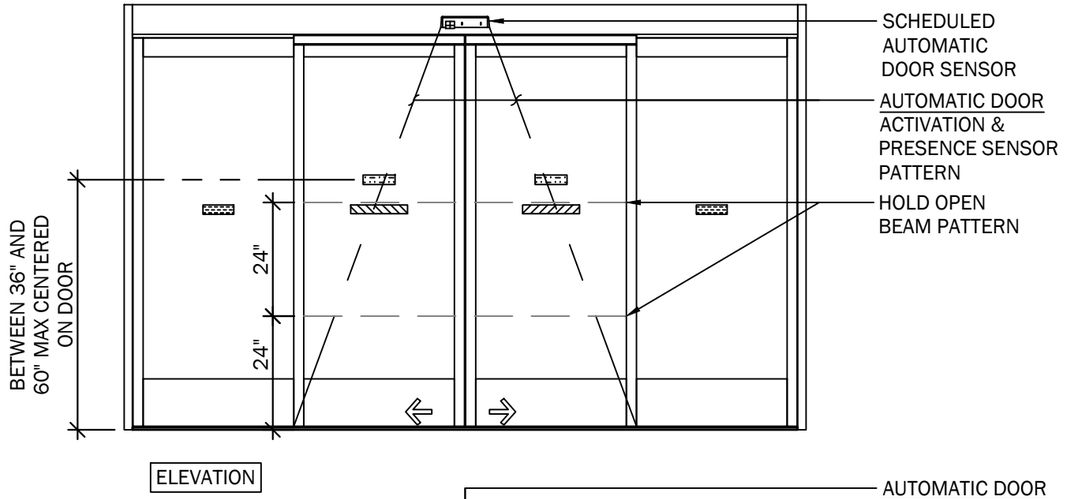

ELEVATION

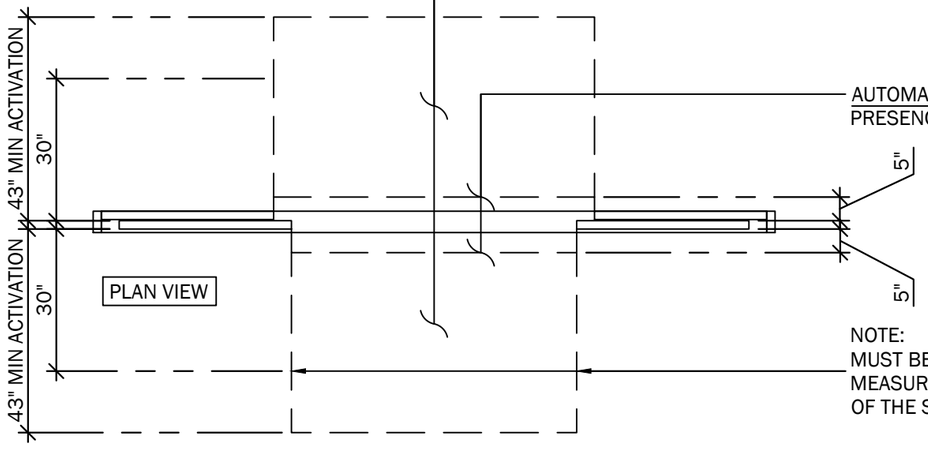

PLAN VIEW

NOTE:
MUST BE EQUAL TO SLIDE OPENING MEASURED AT 30" FROM THE FACE OF THE SLIDING PANEL

SLIDE DOOR CODE / ANSI REQUIRED DECALS

DECAL REFERENCE SHOWN ON ELEVATION:

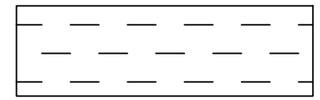

PART #1021865 6-1/2" x 1-7/8"
BLUE BACKGROUND, WHITE LETTERING
LOCATED ON IN-ACTIVE PANEL

DECAL REFERENCE SHOWN ON ELEVATION:

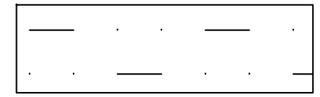

PART #1021790 6-3/4" x 2"
BLUE BACKGROUND, WHITE LETTERING
LOCATED ON ACTIVE PANEL

DECAL REFERENCE SHOWN ON ELEVATION:

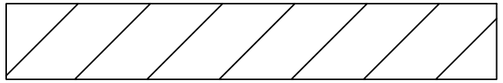

PART #1021865 12" x 1-7/8"
BLUE BACKGROUND, WHITE LETTERING LOCATED ON ACTIVE PANEL

SENSOR NOTES:

- SENSOR CONFIGURATIONS DEPICTED FOR REFERENCE ONLY. PLEASE SEE PRODUCT SCHEDULE, ELEVATIONS AND DETAILS FOR SPECIFIC PRODUCT USED.
- SENSOR PATTERNS DEPICTED ARE APPROXIMATE REPRESENTATION AND ARE TYPICAL FOR EACH SENSOR APPLICATION, REGARDLESS OF MANUFACTURER.

GENERAL NOTES:

- VERTICAL STILES, HORIZONTAL RAILS AND DEPICTED CONFIGURATION FOR REFERENCE ONLY. PLEASE SEE PRODUCT SCHEDULE, ELEVATIONS AND DETAILS FOR SPECIFIC PRODUCT USED.

DATE PRINTED:8/31/2026

PSD JOB NO: 26118-R

NO:	DATE:	REVISION DESCRIPTION:
1		
2		
3		
4		
5		
6		

THIS DRAWING SCALED TO PRINT 17" x 11"

ENGINEERING APPROVAL

ENGINEER JOB NO:
DATE SIGNED:

PRO SHOP DRAWINGS, INC.
WEBSITE:WWW.PROSHOPDRAWINGS.COM
PHONE: 805.308.0368

AGENCY:
AGENCY NO:

PROJECT DESCRIPTION:
SL500 BIPART SLIDE

JOB NAME: ANY JOB USA
JOB ADDRESS: ANY STREET USA
JOB CITY: ANY TOWN USA
PROJECT NO:
SHEET SCALE: NONE
SHEET DESCRIPTION: SENSOR PATTERNS & DECALS (SLIDE)
SHEET NO: **171**

WWW.PROSHOPDRAWINGS.COM

HARDWARE SCHEDULE

SEE MATERIAL LIST

PRODUCT SCHEDULE

QTY	DESCRIPTION
01	BESAM SL500 AUTOMATIC DOOR SYSTEM

NOTES:

- OVERHEAD CONCEALED
- NARROW STILE (2 1/8")
- MEETS ANSI 156.10 STANDARDS
- SEE ELEVATION FOR SIZE AND CONFIGURATION

FINISH SCHEDULE

01	DARK BRONZE ANODIZED 710 ANO-304 AE - CLASS I

(#) SEALANT SCHEDULE

1	FIELD APPLIED CONTINUOUS SEALANT & BACKER ROD: DOW CORNING 795 SILICONE BUILDING SEALANT STANDARD BRONZE COLOR
2	CAULKING MUST NOT INTERFERE WITH SA OR IMPEDE HEADER COVER HINGE

(#) SHIM SCHEDULE

1	FIELD SHIM AS REQ'D - 3" HIGH-IMPACT POLYSTYRENE PLASTIC SHIMS CENTERED FASTENERS

GLASS SCHEDULE

GL-1	1/4" CLEAR TEMPERED

(#) NOTES

EX	EXCLUSION: STRUCTURAL PREPARATION (PLUMB & LEVEL) OF DOORWAY FLOOR AND FRAMED OPENING (HEAD, JAMB & SILL), DISCREPANCIES WILL RESULT IN AN UNEVEN OR NON-COMPLIANT THRESHOLD CONDITION. FLOOR AND WALL FINISHES BY OTHERS.
AT	REQUIRED FOR HEADER & JAMB ATTACHMENT:16-GAUGE MINIMUM METAL STUD BOX HEADER OR 1/8" MINIMUM ALUMINUM STOREFRONT/CURTAINWALL FRAMING. SHALL BE DESIGNED TO WITHSTAND 25LBS PER SQUARE FOOT SERVICE LEVEL, AND 10LBS DEADLOAD PER SQUARE FOOT BY OTHERS. STRUCTURE/FRAMING MUST WITHSTAND IMPLIED LOADS.
SA	SERVICE ACCESS THROUGHOUT THE ENTIRE UNIT WIDTH
BP	HOLD OPEN BEAM PATTERN

(#) MATERIAL LIST

MRK	QTY	DESCRIPTION
ACT	02	SENSORS: MOTION/PRESENCE SENSORS SURFACE APPLIED. FINISH: STANDARD ANTHRACITE BLACK.
RC	01	RAIN COVER: RAIN COVER. REQUIRED FOR EXTERIOR SENSOR, ON EXTERIOR DOOR.
BMS	02	BEAMS: MFR STANDARD DUAL BEAMS, 24" & 48" AFF
CS	01	CONTROL SWITCH: 5-POSITION KEY SWITCH (OFF, ONE WAY, AUTO, AUTO-PARTIAL, OPEN) MOUNTED 74 1/2" AFF ON JAMB
J1	02	JAMBS: TUBE TYPE 1 3/4" x 4 1/2", 6063-T5 ALUMINUM
R1	-	BOTTOM RAIL: MFR SIZE 10"
LK	01	LOCK: MFR STANDARD 2-POINT ADAMS RITE HOOK TYPE LOCK WITH KEYED CYLINDERS INTERIOR & EXTERIOR. CYLINDERS TO BE MFR STANDARD TEMPORARY CYLINDERS. NOTE: TEMPORARY CYLINDER PROVIDED PERMANENT BY OTHERS. LOCK INDICATOR - INTERIOR SIDE OF DOOR. SIGNAGE REQUIRED BY CODE ABOVE DOOR TO READ: THIS DOOR TO REMAIN UNLOCKED WHILE BUILDING IS OCCUPIED.
S1	-	GLASS STOPS: 1/4" MFR STANDARD NON-REMOVABLE SECURITY TYPE
WS	-	WEATHER SWEEPS: MFR STANDARD ADJUSTABLE CONCEALED - ACTIVE PANELS ONLY
T1	01	THRESHOLD: 1/2" x 8 3/4" SADDLE TYPE WITH (2) 2 1/8" FIELD REMOVABLE ADA COMPLIANT RAMPS MILL FINISH ALUMINUM. SET IN A FULL BED OF SEALANT.
T2	01	THRESHOLD: 1/2" x 10 1/4" SADDLE TYPE WITH (2) 2 1/8" FIELD REMOVABLE ADA COMPLIANT RAMPS MILL FINISH ALUMINUM. SET IN A FULL BED OF SEALANT.
H1	01	HEADER: BESAM SL500 MFR STANDARD HEADER 4 1/2" x 7", 6063-T5 ALUMINUM

ADDITIONAL MATERIAL

- BALL CATCH
- HEAVY DUTY CARRIER WHEELS
- DOOR POSITION SWITCH & DOOR BREAKOUT SWITCH
- BATTERY BACK UP UNIT: HEADER CONCEALED, SYSTEM SHALL BE SET TO CONVENIENCE MODE WHICH WILL PROVIDE CONTINUOUS OPERATION FOR A MINIMUM OF 100 CYCLES.
- AUDIBLE PIEZO ALARM WITH WATER PROOF TOGGLE CONTROL
- DOOR CYCLE COUNTER
- AUDIBLE PIEZO ALARM WITH WATER PROOF TOGGLE CONTROL

DATE PRINTED:8/31/2026

PSD JOB NO: 26118-R

NO:	DATE:	REVISION DESCRIPTION:
1		
2		
3		
4		
5		
6		

THIS DRAWING SCALED TO PRINT 17" x 11"

ENGINEERING APPROVAL

ENGINEER JOB NO:
DATE SIGNED:

PRO SHOP DRAWINGS, INC.
WEBSITE:WWW.PROSHOPDRAWINGS.COM
PHONE: 805.308.0368

AGENCY:
AGENCY NO:

PROJECT DESCRIPTION:
SL500 BIPART SLIDE

JOB NAME: ANY JOB USA
JOB ADDRESS: ANY STREET USA
JOB CITY: ANY TOWN USA
PROJECT NO:
SHEET SCALE: NONE
SHEET DESCRIPTION: PRODUCT SCHEDULE (SLIDE)
SHEET NO: **191**

WWW.PROSHOPDRAWINGS.COM

1 PROPOSED FLOOR PLAN

AR REF: A1.1

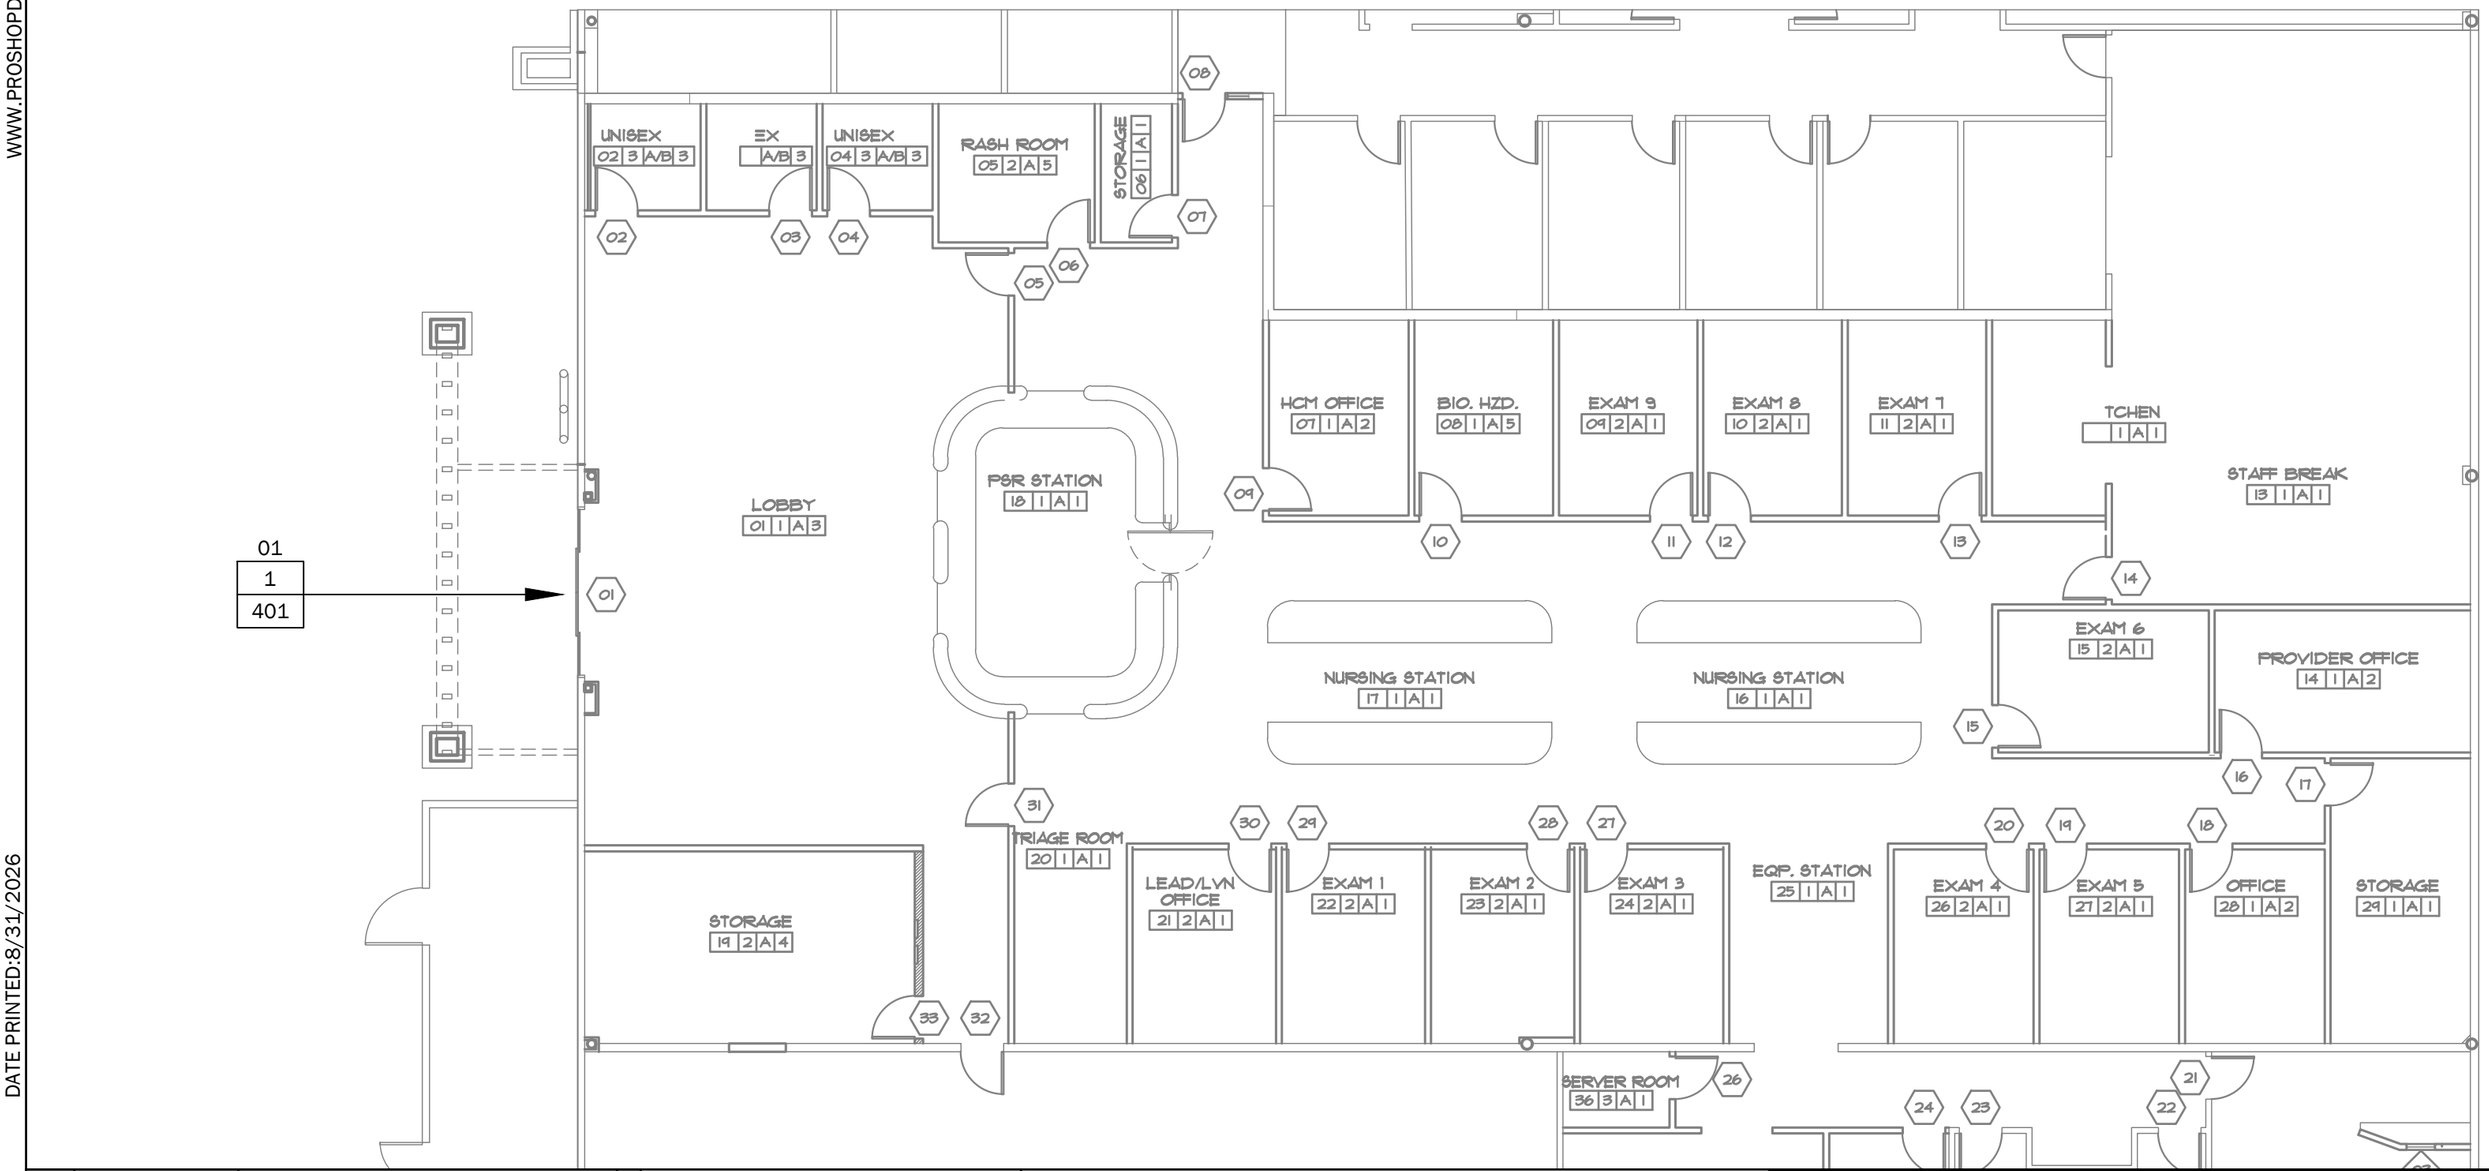

NO:	DATE:	REVISION DESCRIPTION:
1		
2		
3		
4		
5		
6		

THIS DRAWING SCALED TO PRINT 17" x 11"

ENGINEERING APPROVAL

ENGINEER JOB NO:
DATE SIGNED:

PRO SHOP DRAWINGS, INC.
WEBSITE:WWW.PROSHOPDRAWINGS.COM
PHONE: 805.308.0368

AGENCY:
AGENCY NO:

PROJECT DESCRIPTION:
SL500 BIPART SLIDE

JOB NAME: ANY JOB USA

JOB ADDRESS: ANY STREET USA

JOB CITY: ANY TOWN USA

PROJECT NO:

SHEET SCALE: NONE

SHEET DESCRIPTION: PROPOSED FLOOR PLAN

SHEET NO: **201**

DATE PRINTED:8/31/2026

PSD JOB NO: 26118-R

WWW.PROSHOPDRAWINGS.COM

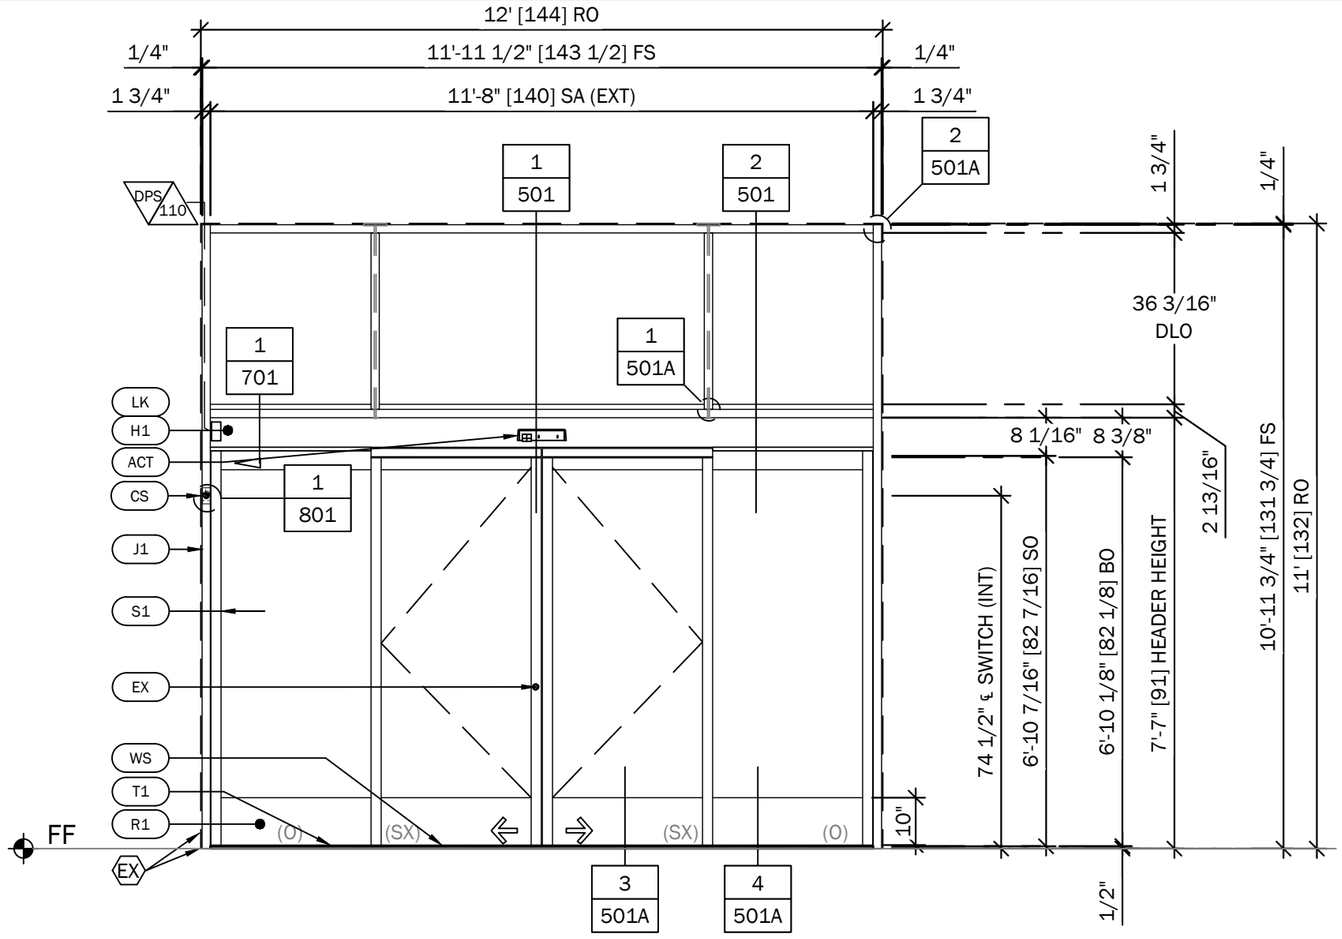

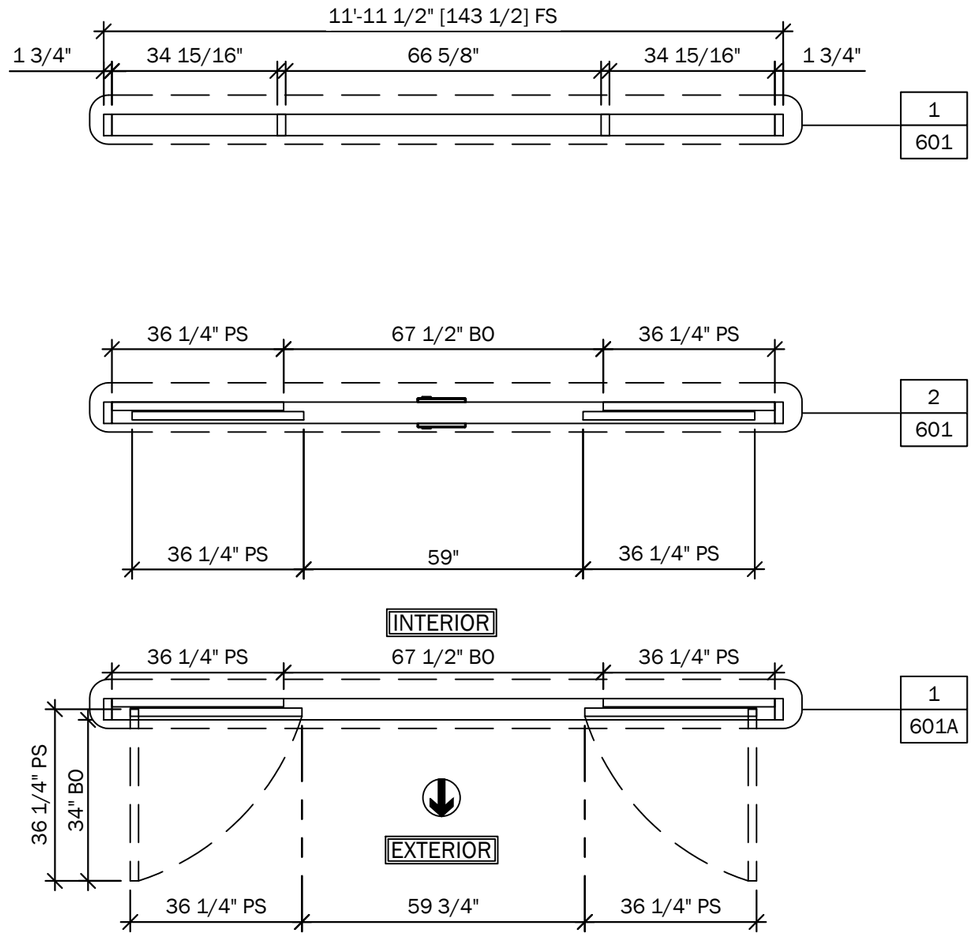

1 ELEVATION AND PLAN

AR REF: 01/A5.0
SYSTEM: SL500 - BIPART - OHC
PLAN: A1.1
ELEVATION: B & C/A4.0
DOOR #: 01

QTY: 01
FINISH: 01
GLASS: GL-1
H. GROUP: MFR
LOCATION: LOBBY

DATE PRINTED:8/31/2026

PSD JOB NO: 26118-R

NO:	DATE:	REVISION DESCRIPTION:
1		
2		
3		
4		
5		
6		

THIS DRAWING SCALED TO PRINT 17" x 11"

ENGINEERING APPROVAL

ENGINEER JOB NO:
DATE SIGNED:

PRO SHOP DRAWINGS, INC.
WEBSITE:WWW.PROSHOPDRAWINGS.COM
PHONE: 805.308.0368

AGENCY:
AGENCY NO:

PROJECT DESCRIPTION:
SL500 BIPART SLIDE

JOB NAME: ANY JOB USA
JOB ADDRESS: ANY STREET USA
JOB CITY: ANY TOWN USA
SHEET DESCRIPTION: ELEVATION - DR No.01
PROJECT NO:
SHEET SCALE: 3/8" = 1'- 0"
SHEET NO: **401**

WWW.PROSHOPDRAWINGS.COM

HARDWARE GROUP #MFR
DOOR #01

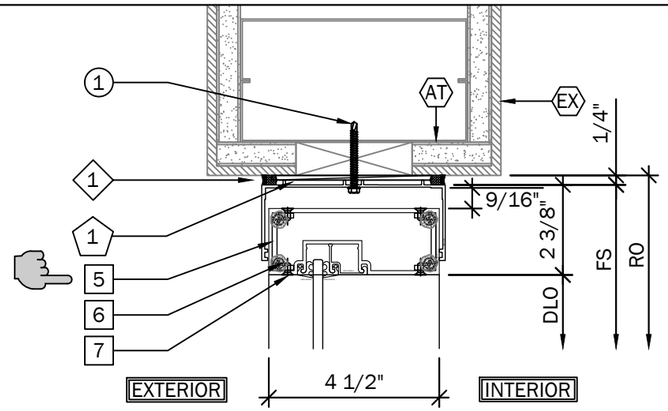

1

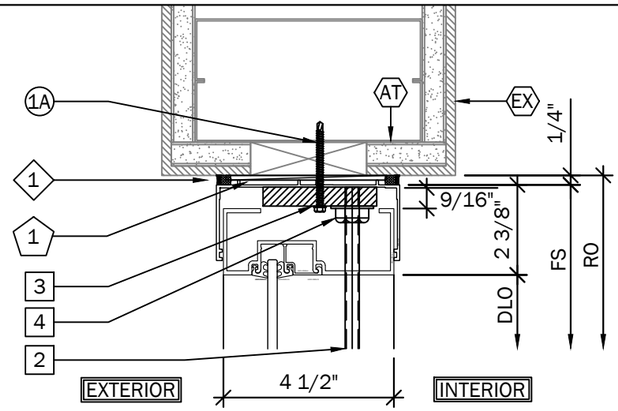

2

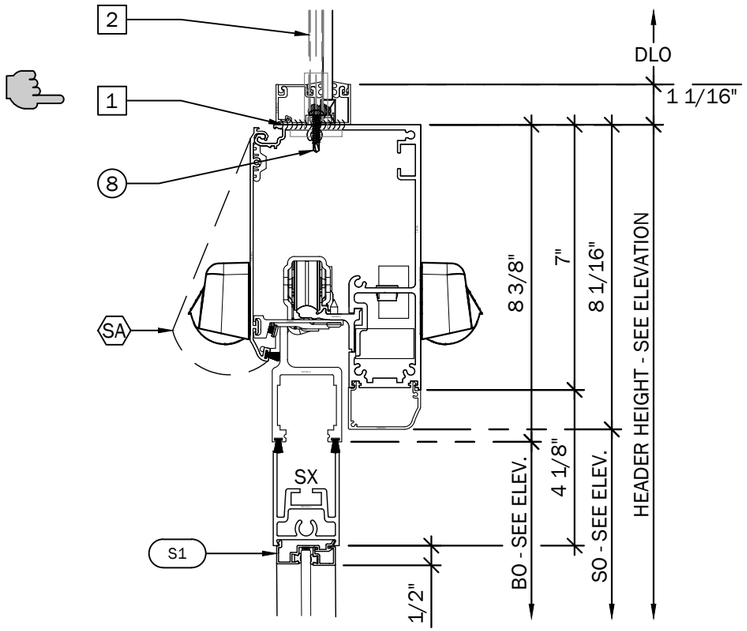

SX SHOWN CLOSED

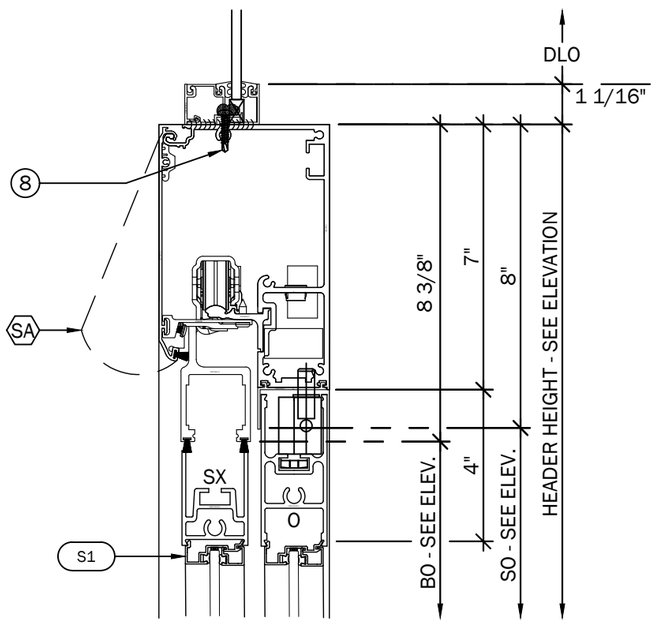

SX SHOWN OPEN

DATE PRINTED:8/31/2026

PSD JOB NO: 26118-R

NO:	DATE:	REVISION DESCRIPTION:
1		
2		
3		
4		
5		
6		

THIS DRAWING SCALED TO PRINT 17" x 11"

ENGINEERING APPROVAL

ENGINEER JOB NO:
DATE SIGNED:

PRO SHOP DRAWINGS, INC.
WEBSITE:WWW.PROSHOPDRAWINGS.COM
PHONE: 805.308.0368

AGENCY:
AGENCY NO:

PROJECT DESCRIPTION:
SL500 BIPART SLIDE

JOB NAME: ANY JOB USA
JOB ADDRESS: ANY STREET USA
JOB CITY: ANY TOWN USA
PROJECT NO:
SHEET SCALE: 3" = 1'- 0"
SHEET DESCRIPTION: SECTION DETAILS
SHEET NO: **501**

WWW.PROSHOPDRAWINGS.COM

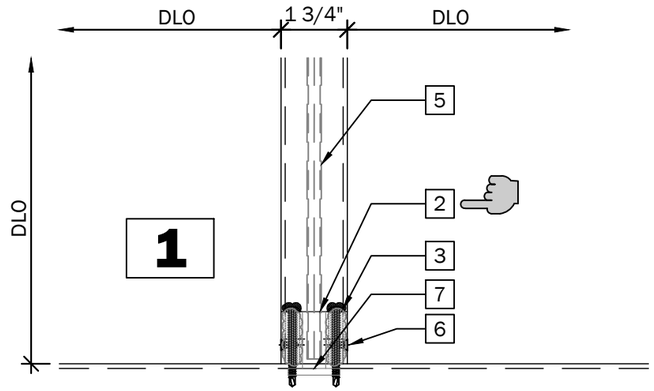

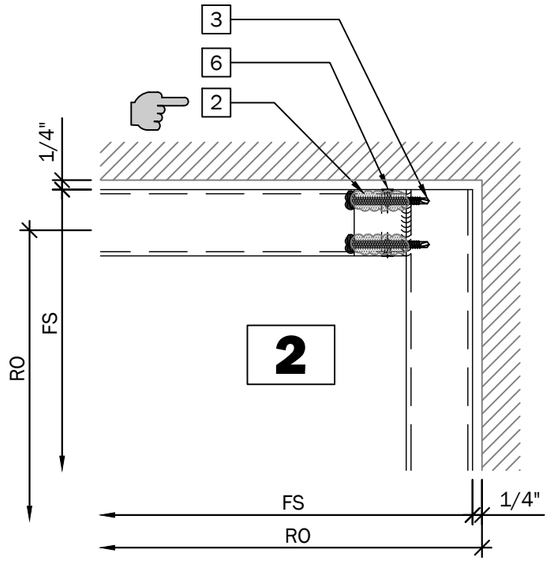

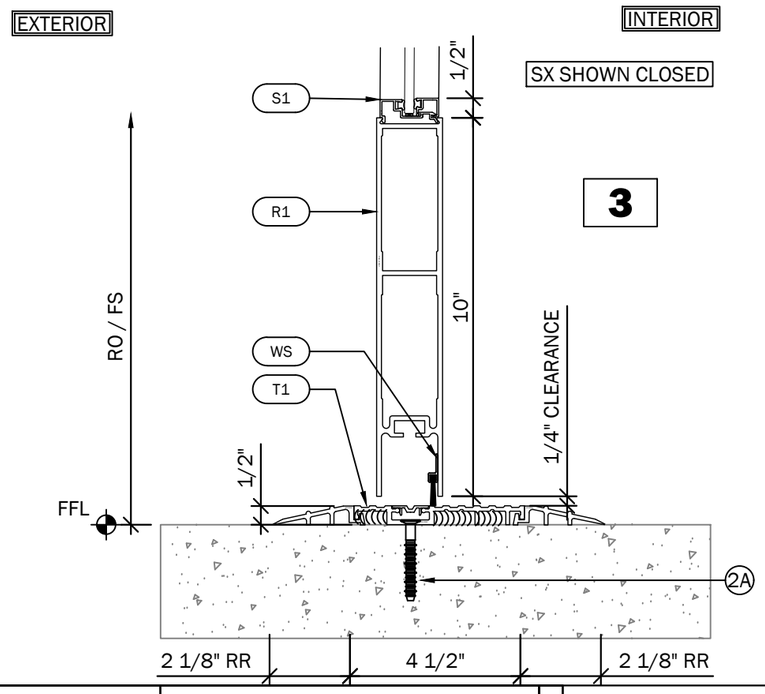

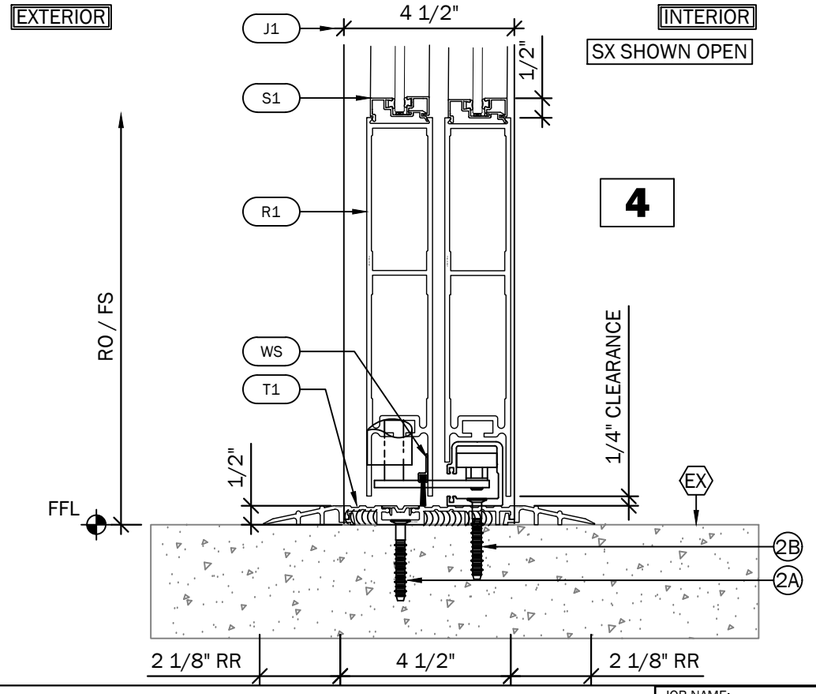

DATE PRINTED:8/31/2026

PSD JOB NO: 26118-R

NO:	DATE:	REVISION DESCRIPTION:
1		
2		
3		
4		
5		
6		

THIS DRAWING SCALED TO PRINT 17" x 11"

ENGINEERING APPROVAL

ENGINEER JOB NO:
DATE SIGNED:

PRO SHOP DRAWINGS, INC.
WEBSITE:WWW.PROSHOPDRAWINGS.COM
PHONE: 805.308.0368

AGENCY:
AGENCY NO:

PROJECT DESCRIPTION:
SL500 BIPART SLIDE

JOB NAME: ANY JOB USA

JOB ADDRESS: ANY STREET USA

JOB CITY: ANY TOWN USA

PROJECT NO:

SHEET SCALE: Value

SHEET DESCRIPTION: SECTION DETAILS

SHEET NO: **501A**

WWW.PROSHOPDRAWINGS.COM

HARDWARE GROUP #MFR
DOOR #01

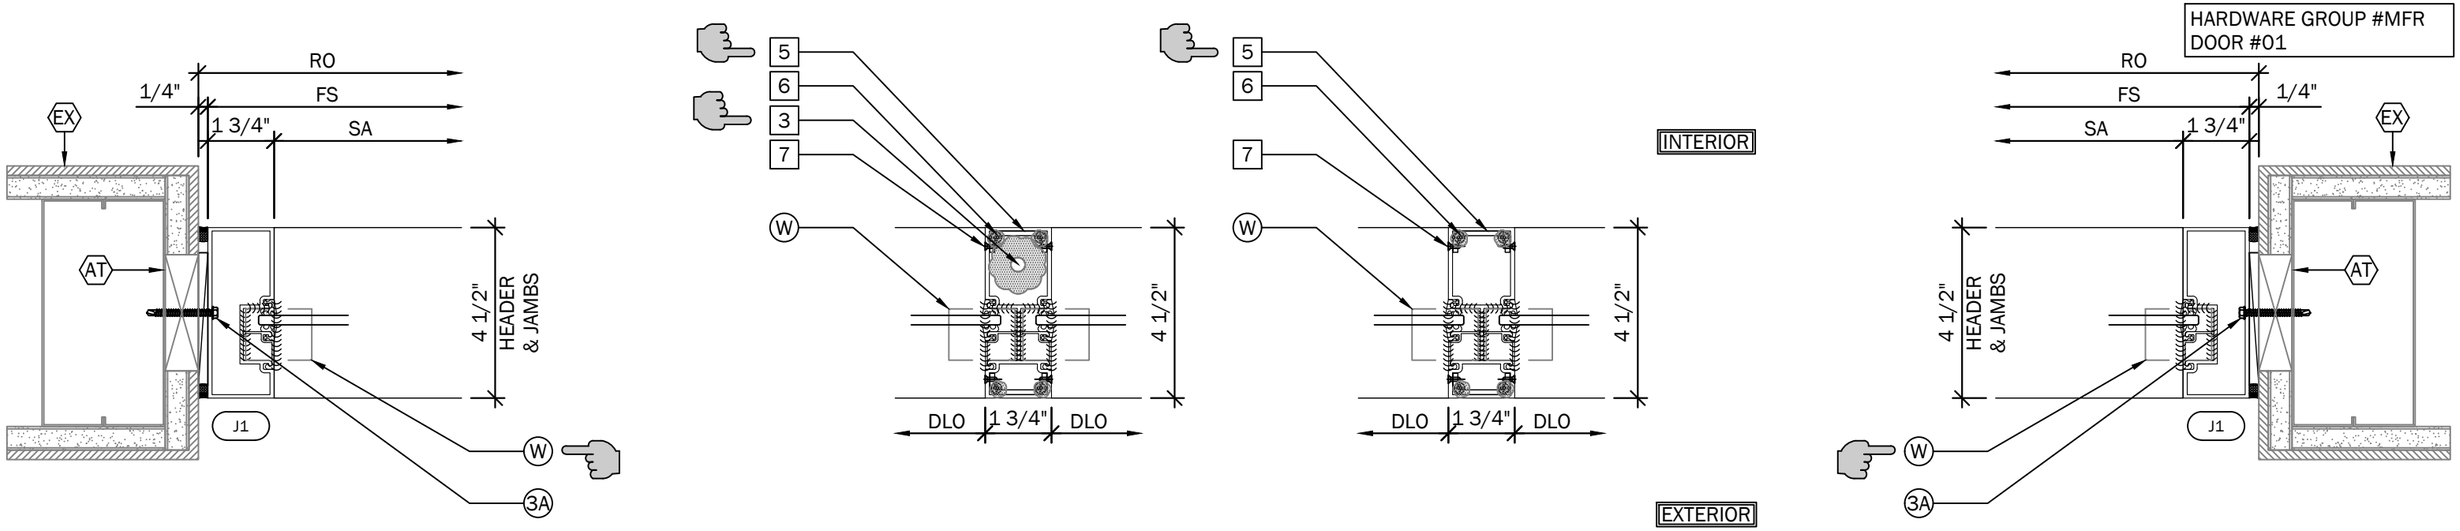

1 PLAN (@TRANSOM)

2 PLAN (@HEAD) SL500 - FSL

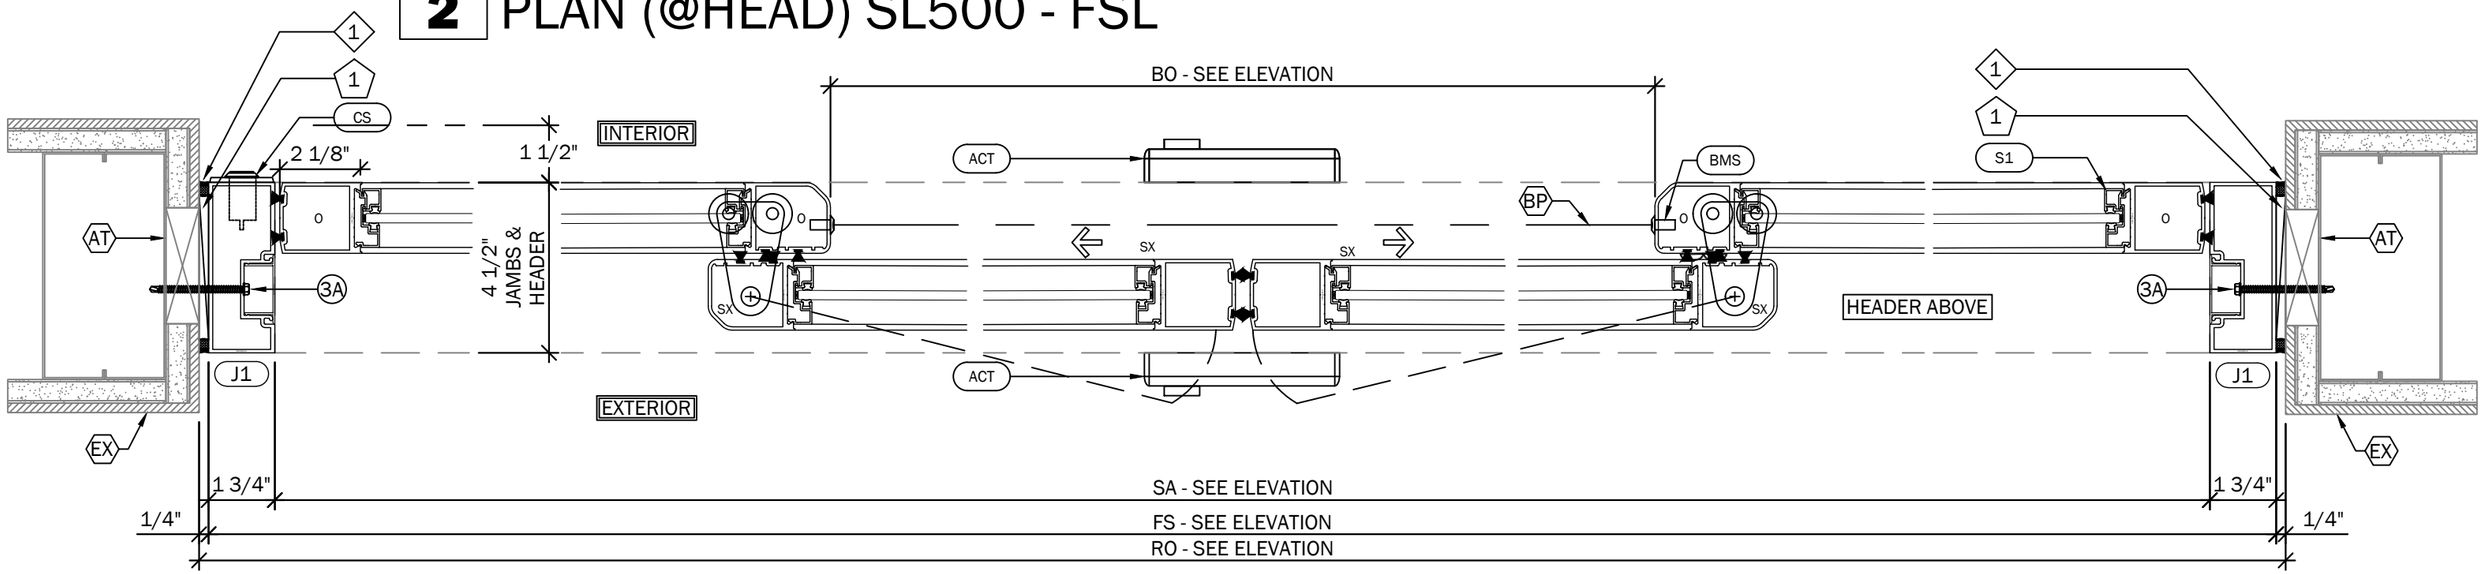

NO:	DATE:	REVISION DESCRIPTION:
1		
2		
3		
4		
5		
6		

THIS DRAWING SCALED TO PRINT 17" x 11"

ENGINEERING APPROVAL

ENGINEER JOB NO:
DATE SIGNED:

PRO SHOP DRAWINGS, INC.
WEBSITE:WWW.PROSHOPDRAWINGS.COM
PHONE: 805.308.0368

AGENCY:
AGENCY NO:

PROJECT DESCRIPTION:
SL500 BIPART SLIDE

JOB NAME: ANY JOB USA

JOB ADDRESS: ANY STREET USA

JOB CITY: ANY TOWN USA

PROJECT NO:

SHEET SCALE: 3" = 1'- 0"

SHEET DESCRIPTION: PLAN DETAILS

SHEET NO: **601**

DATE PRINTED:8/31/2026

PSD JOB NO: 26118-R

WWW.PROSHOPDRAWINGS.COM

1 PLAN (@SILL) SL500 - FSL

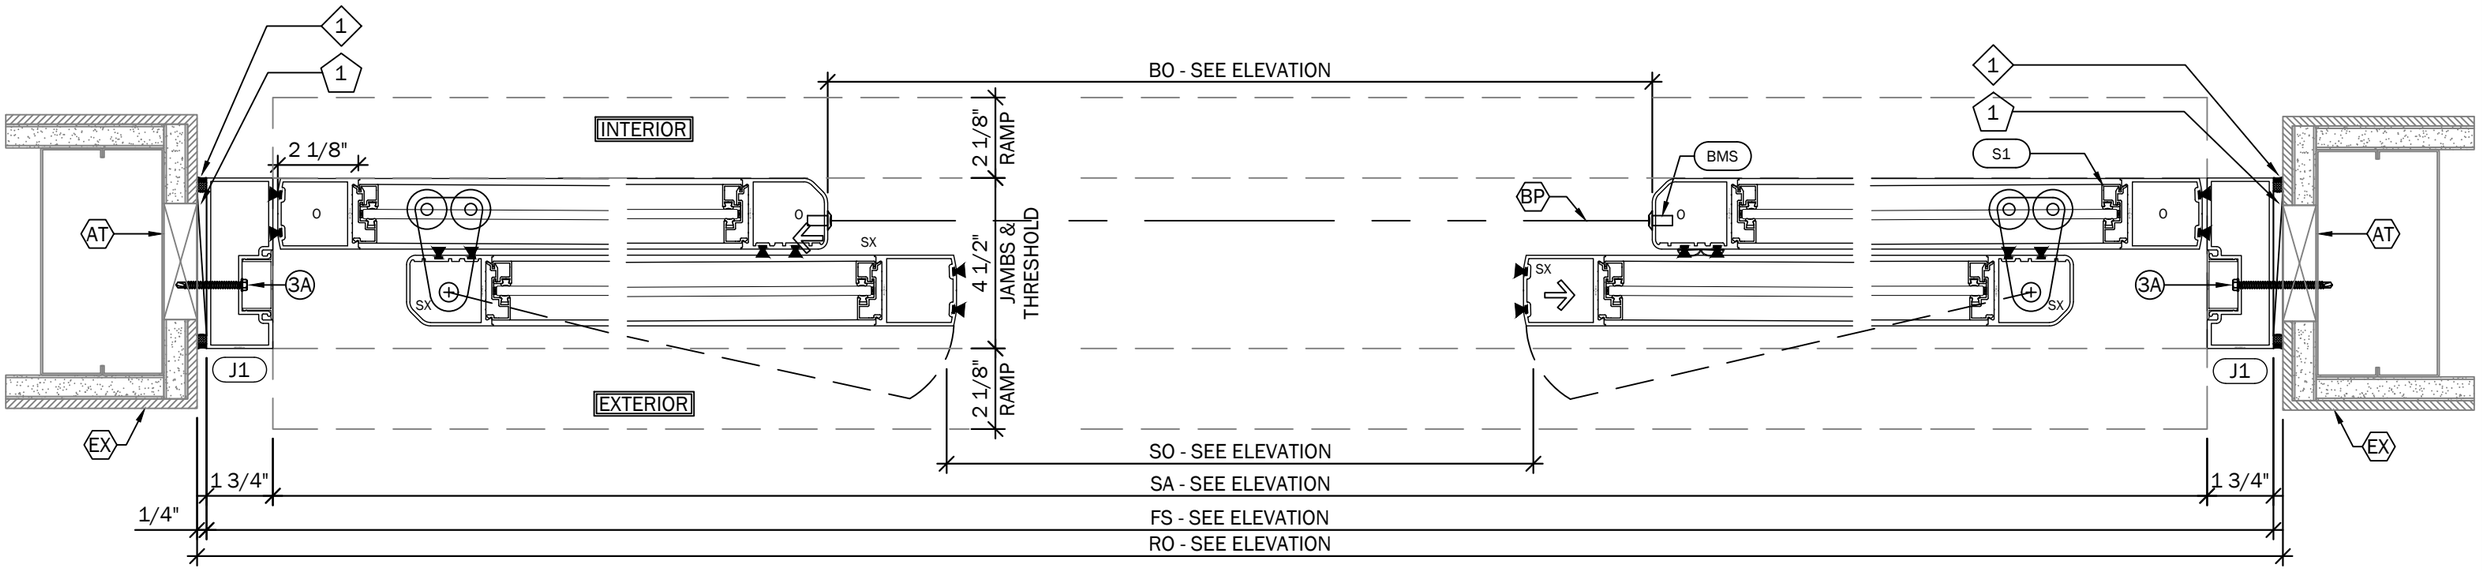

DATE PRINTED:8/31/2026

PSD JOB NO: 26118-R

NO:	DATE:	REVISION DESCRIPTION:
1		
2		
3		
4		
5		
6		

THIS DRAWING SCALED TO PRINT 17" x 11"

ENGINEERING APPROVAL

ENGINEER JOB NO:
DATE SIGNED:

PRO SHOP DRAWINGS, INC.
WEBSITE:WWW.PROSHOPDRAWINGS.COM
PHONE: 805.308.0368

AGENCY:
AGENCY NO:

PROJECT DESCRIPTION:
SL500 BIPART SLIDE

JOB NAME: ANY JOB USA

JOB ADDRESS: ANY STREET USA

JOB CITY: ANY TOWN USA

PROJECT NO:

SHEET SCALE: Value

SHEET DESCRIPTION: PLAN DETAILS

SHEET NO: **601A**

WWW.PROSHOPDRAWINGS.COM

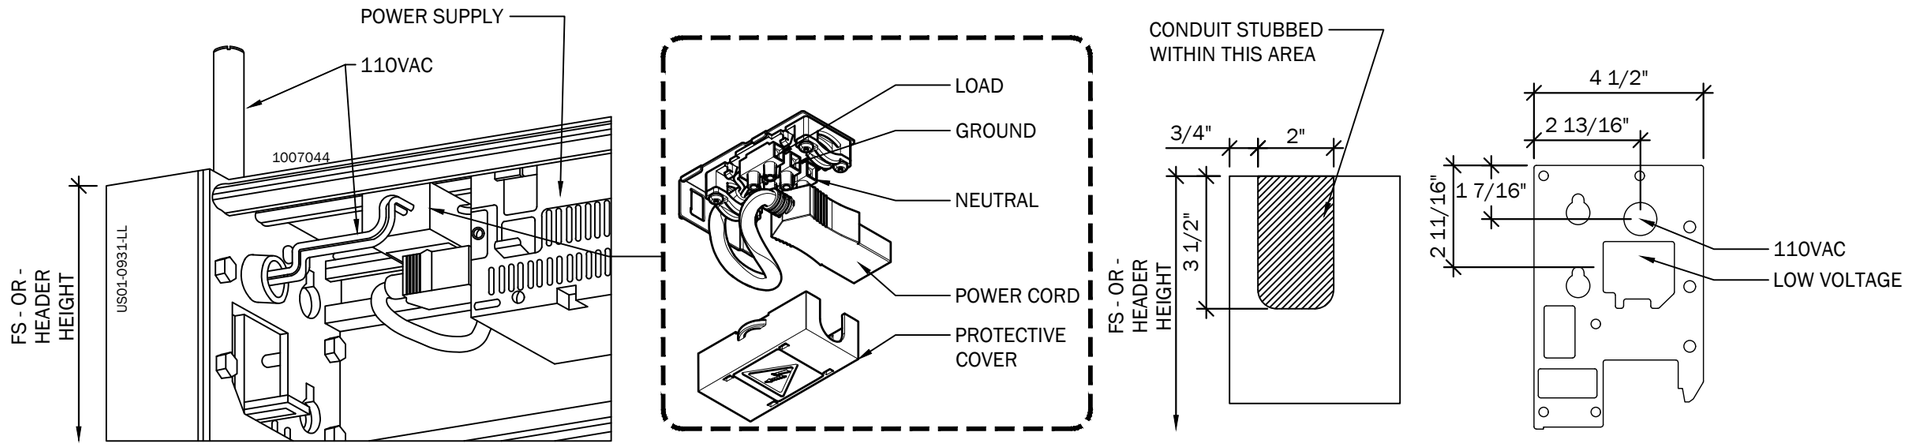

1 REF

SL500 ELECTRICAL PREP

SHOWN FOR REFERENCE ONLY

DATE PRINTED:8/31/2026

PSD JOB NO: 26118-R

NO:	DATE:	REVISION DESCRIPTION:
1		
2		
3		
4		
5		
6		

THIS DRAWING SCALED TO PRINT 17" x 11"

ENGINEERING APPROVAL

ENGINEER JOB NO:
DATE SIGNED:

PRO SHOP DRAWINGS, INC.
WEBSITE:WWW.PROSHOPDRAWINGS.COM
PHONE: 805.308.0368

AGENCY:
AGENCY NO:

PROJECT DESCRIPTION:
SL500 BIPART SLIDE

JOB NAME: ANY JOB USA

JOB ADDRESS: ANY STREET USA

JOB CITY: ANY TOWN USA

PROJECT NO:

SHEET SCALE: 3" = 1'- 0"

SHEET DESCRIPTION: ELECTRICAL DETAILS

SHEET NO: **701**

WWW.PROSHOPDRAWINGS.COM

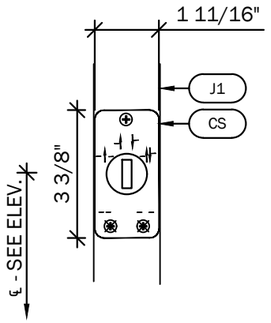

SYMBOL KEY

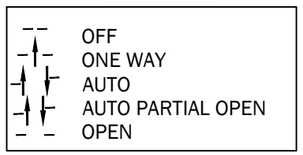

1 CONTROL SWITCH

DATE PRINTED:8/31/2026

NO:	DATE:	REVISION DESCRIPTION:
1		
2		
3		
4		
5		
6		

THIS DRAWING SCALED TO PRINT 17" x 11"

ENGINEERING APPROVAL

ENGINEER JOB NO:
DATE SIGNED:

PRO SHOP DRAWINGS, INC.
WEBSITE:WWW.PROSHOPDRAWINGS.COM
PHONE: 805.308.0368

AGENCY:
AGENCY NO:

PROJECT DESCRIPTION:
SL500 BIPART SLIDE

JOB NAME: ANY JOB USA

JOB ADDRESS: ANY STREET USA

JOB CITY: ANY TOWN USA

PROJECT NO:

SHEET SCALE: 3" = 1'- 0"

SHEET DESCRIPTION: ACCESSORY DETAILS

SHEET NO: **801**

PSD JOB NO: 26118-R