WWW.PROSHOPDRAWINGS.COM

1st SUBMISSION ----

ANY JOB USA
ANY STREET USA
ANY TOWN USA

ALL DIMENSIONS ARE TO BE:GUARANTEED

GENERAL NOTES

- DOORS ARE CUSTOM IN NATURE AND REQUIRE LONG LEAD TIMES FOR MANUFACTURER, THUS REQUIRE GUARANTEE OF ALL DIMENSIONS.
- FRAMING NOTES: CONTRACTOR MUST GUARANTEE ALL DIMENSIONS.
- ROUGH OPENING MUST BE PLUMB, LEVEL & SQUARE.
- FINISHED FLOOR MUST NOT VARY MORE THAN 1/8" FROM HIGHEST TO LOWEST POINT.
- ELECTRICAL: IF REQUIRED IS SHOWN ON ELECTRICAL NOTES, PRODUCT SCHEDULE AND ELEVATION. 110VAC & LOW VOLTAGE - CONDUIT & WIRE PULL BY OTHERS.
- ALUMINUM BREAK METAL BY OTHERS - UNLESS SPECIFICALLY NOTED.
- CLEANING AND PROTECTION OF INSTALLED MATERIALS BY OTHERS.

SUBMITTAL SECTION

08 42 43 INTENSIVE CARE UNITS / CRITICAL CARE UNITS ENTRANCES, MANUFACTURER SUPPLIED HARDWARE, FRAMING AND ELECTRICAL (IF REQUIRED) COORDINATION PROVIDED.

NOTES TO ARCHITECT, GC & CUSTOMER

- ALL DRAWINGS AND DIMENSIONS ARE ASSUMED CORRECT UNLESS REDLINED AND RETURNED.
- VERIFY ALL ROUGH/FINISHED OPENING DIMENSIONS.
- VERIFY ALL SILL ANCHOR POINT LOCATIONS & DIMENSIONS.
- VERIFY STRUCTURAL INTEGRITY OF ALL SURROUNDING CONDITIONS FOR JAMB & HEADER ATTACHMENT POINTS.

NOTES TO ARCHITECT

DESIGN CRITERIA

CUSTOMER APPROVAL:

DATE:

☐ APPROVED AS SUBMITTED
☐ APPROVED AS NOTED
☐ REVISE & RESUBMIT

CUSTOMER

-

CONTRACTOR

-

ARCHITECT

-

FURNISHED DOCUMENTS

YES		NO		ARCHITECTURALS
DATE:				-
YES		NO		STRUCTURAL
DATE:				-
YES		NO		SPECIFICATION
SECTIONS				DESCRIPTION
08 42 43 INTENSIVE CARE UNITS				
ADDENDUMS:				#

SHEET INDEX

Sheet Number	Sheet Title	REV
101	TITLE SHEET AND INDEX	
113	SYMBOLS (ICU SLIDE)	
125	FASTENER SCHEDULE MISC. NOTES	
131	DOOR SCHEDULE	
193	PRODUCT SCHEDULE (ICU SLIDE)	
201	LEVEL 1 FLOOR PLAN - AREA A	
401	ELEVATION - DR No.1317A & 1321	
402	ELEVATION - DR No.1315A	
403	ELEVATION - DR No.1322 & 1324	
501	SECTION DETAILS	
502	SECTION DETAILS	
503	SECTION DETAILS	
601	PLAN DETAILS	
602	PLAN DETAILS	
603	PLAN DETAILS	
801	ACCESSORY DETAILS	

DATE PRINTED:8/31/2026

PSD JOB NO: 26001

NO:	DATE:	REVISION DESCRIPTION:
1		
2		
3		
4		
5		
6		

THIS DRAWING SCALED TO PRINT 17" x 11"

ENGINEERING APPROVAL

ENGINEER JOB NO:
DATE SIGNED:

PRO SHOP DRAWINGS, INC.
WEBSITE:WWW.PROSHOPDRAWINGS.COM
PHONE: 805.308.0368

AGENCY: ----
AGENCY NO: ----

PROJECT DESCRIPTION:

JOB NAME: ANY JOB USA

JOB ADDRESS: ANY STREET USA

JOB CITY: ANY TOWN USA

SHEET DESCRIPTION: TITLE SHEET AND INDEX

PROJECT NO:

SHEET SCALE: NONE

SHEET NO: **101**

WWW.PROSHOPDRAWINGS.COM

ICU DOOR

ABBREVIATIONS

AFF = ABOVE FINISHED FLOOR
BO = BREAKOUT OPENING (MAX)
BO? = BOTTOM OF ?
BTM = BOTTOM
℄ = CENTERLINE
CO = CUT OUT
CS = COUNTERSUNK
DES = DESIGNATION
DLO = DAYLITE OPENING
DO = DOOR OPENING
DS = DOOR SIZE
E = EXISTING
EA = EACH
EQ = EQUAL
FFL = FINISHED FLOOR LINE
FO = FINISHED OPENING
FS = FRAME SIZE
HG = HARDWARE GROUP
HL = HEADER LENGTH
IB = IN BETWEEN
MFR = MANUFACTURER
MRK = MARK
N = NEW
NC = NORMALLY CLOSED
NIC = NOT IN CONTRACT
NO = NORMALLY OPEN
NS = NON-STRUCTURAL
OC = ON CENTER
PS = PANEL SIZE
QTY = QUANTITY
RB = REQUIRED BACKING
REF = REFERENCE
RO = ROUGH OPENING
SA = SERVICE ACCESS
SB = SET IN A BED OF SEALANT
SDS = SEE DOOR SCHEDULE
SO = SLIDE OPENING
VIF = VERIFY IN FIELD

SYMBOLS

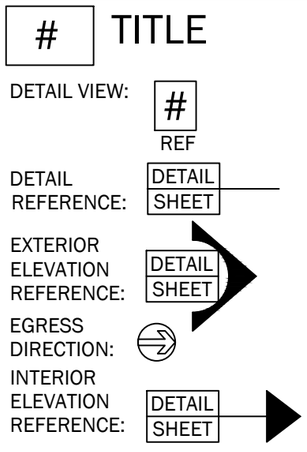

SCREW ABBREVIATIONS

SMS = SHEET METAL SCREW
MS = MACHINE SCREW
WS = WOOD SCREW
FH = FLAT HEAD
P = PHILLIPS
PH = PAN HEAD
PEX = PLASTIC EXPANDING ANCHOR
HH = HEX HEAD
SD = SELF DRILLING
SF = STRUCTURAL FASTENER
SS = STAINLESS STEEL

DOOR TYPE LEGEND

SLIDE DOORS

ALSO DENOTES HANDING:
(WHEN VIEWED FROM BREAKOUT SIDE)

FSL = ACTIVE LEAF BREAKOUT
FBO = FULL BREAKOUT
LHS = LEFT HAND SLIDE
RHS = RIGHT HAND SLIDE
X = ACTIVE PANEL
S = BREAK OUT PANEL
O = SIDELITE PANEL
OO = SIDELITE & POCKET PANELS
P = VERTICAL RAIL FOR SEALING
OHC = OVERHEAD CONCEALED
SA = SURFACE APPLIED
T = TELESCOPIC
TL = TOUCHLESS

REVISION NOTES:

DATE PRINTED:8/31/2026

NO:	DATE:	REVISION DESCRIPTION:
1		
2		
3		
4		
5		
6		

THIS DRAWING SCALED TO PRINT 17" x 11"

ENGINEERING APPROVAL

ENGINEER JOB NO:
DATE SIGNED:

PSD JOB NO: 26001

PRO SHOP DRAWINGS, INC.
WEBSITE:WWW.PROSHOPDRAWINGS.COM
PHONE: 805.308.0368

AGENCY: ----
AGENCY NO: ----

PROJECT DESCRIPTION:

JOB NAME: ANY JOB USA
JOB ADDRESS: ANY STREET USA
JOB CITY: ANY TOWN USA
PROJECT NO:
SHEET SCALE: NONE
SHEET DESCRIPTION: SYMBOLS (ICU SLIDE)
SHEET NO: **113**

WWW.PROSHOPDRAWINGS.COM

FASTENER SCHEDULE

#	MFR & MODEL	SIZE	ICC-ES EVALUATION #	WHERE	LOCATIONS
1	ELCO DRIL-FLEX OR HILTI KWIK FLEX	$\frac{1}{4}$"Ø-20	ESR-3332	HEADER	4" FROM EACH END 18" MAX ON CENTER IB
2	HILTI HUS KH-EZ CSS316	$\frac{1}{4}$"Øx3"	ICC-ESR 3027	PIVOT	INTO MFR PROVIDE HOLES 1 $\frac{1}{2}$" MIN EMBEDMENT
3	ELCO DRIL-FLEX OR HILTI KWIK FLEX	$\frac{1}{4}$"Ø-20	ESR-3332	JAMB	4" FROM BOTTOM 8" FROM TOB 16" MAX ON CENTER IB COVERED WITH BLACK BLUNDER PLUG

NOTES:
* COUNTERSUNK FASTENER REQUIRED FOR DOOR TO OPERATE PROPERLY

DATE PRINTED:8/31/2026

PSD JOB NO: 26001

NO:	DATE:	REVISION DESCRIPTION:
1		
2		
3		
4		
5		
6		

THIS DRAWING SCALED TO PRINT 17" x 11"

ENGINEERING APPROVAL

ENGINEER JOB NO:
DATE SIGNED:

PRO SHOP DRAWINGS, INC.
WEBSITE:WWW.PROSHOPDRAWINGS.COM
PHONE: 805.308.0368

AGENCY: ----
AGENCY NO: ----

PROJECT DESCRIPTION:

JOB NAME: ANY JOB USA

JOB ADDRESS: ANY STREET USA

JOB CITY: ANY TOWN USA

SHEET DESCRIPTION: FASTENER SCHEDULE MISC. NOTES

PROJECT NO:

SHEET SCALE: NONE

SHEET NO: 125

WWW.PROSHOPDRAWINGS.COM

ARCHITECTURAL REFERENCE											MFR		SIZING				PULLS	SHOP DRAWING	
DOOR #	LEVEL	AREA	LOCATION	HW SET	FLOOR PLAN	ELEVATION	DOOR SCHEDULE	HEAD DETAIL	JAMB DETAIL	THOLD DETAIL	TYPE	CONFIG	FO WIDTH	FS WIDTH	FO HEIGHT	FS HEIGHT	P1	ELEV	NOTES
1315A	1	A	HOLDING	HW-26	A-141-1A	C1-A424	A-601	C1/A-602	F1/A-602	A6/A-580	Z	T-LHS	102 1/2	102	96	95 3/4	1	402	
1317A	1	A	CT EQUIP	HW-26	A-141-1A		A-601	C1/A-602	F1/A-602	F1/A-602	Z	T-LHS	102 1/2	102	96	95 3/4	1	401	
1321	1	A	ULTRASOUND EXAM 1	HW-26	A-141-1A	B1/A-436	A-601	C1/A-602	F1/A-602	A6/A-580	Z	T-LHS	102 1/2	102	96	95 3/4	1	401	
1322	1	A	ULTRASOUND EXAM 2	HW-26	A-141-1A	B1/A-436	A-601	C1/A-602	F1/A-602	A6/A-580	Z	T-RHS	102 1/2	102	96	95 3/4	1	403	
1324	1	A	LARGE US EXAM	HW-26	A-141-1A	B1/A-436	A-601	C1/A-602	F1/A-602	A6/A-580	Z	T-RHS	102 1/2	102	96	95 3/4	1	403	
																TOTAL:	5 P1		

NOTES:
FOR OPTIONAL ACCESSORIES SEE PRODUCT SCHEDULE SHEET 193 OF THIS DRAWING
FOR CONFIGURATION SEE SYMBOLS AND LEGENDS SHEET 113 OF THIS DRAWING

NO:	DATE:	REVISION DESCRIPTION:
1		
2		
3		
4		
5		
6		

THIS DRAWING SCALED TO PRINT 17" x 11"

ENGINEERING APPROVAL

ENGINEER JOB NO:
DATE SIGNED:

PRO SHOP DRAWINGS, INC.
WEBSITE:WWW.PROSHOPDRAWINGS.COM
PHONE: 805.308.0368

AGENCY: ----
AGENCY NO: ----

PROJECT DESCRIPTION:

JOB NAME: ANY JOB USA
JOB ADDRESS: ANY STREET USA
JOB CITY: ANY TOWN USA
SHEET DESCRIPTION: DOOR SCHEDULE

PROJECT NO:
SHEET SCALE: Value
SHEET NO: 131

DATE PRINTED:8/31/2026
PSD JOB NO: 26001

WWW.PROSHOPDRAWINGS.COM

HARDWARE SCHEDULE

SEE MATERIAL LIST

PRODUCT SCHEDULE

QTY	DESCRIPTION
05	VERSAMAX MANUAL TELESCOPIC SLIDING DOOR

NOTES:

- OVERHEAD CONCEALED
- MEDIUM STILE (4")

FINISH SCHEDULE

01	CLEAR ANODIZED 628 ANO-215 AE CLASS I

(#) SEALANT SCHEDULE

1	FIELD APPLIED CONTINUOUS SEALANT & BACKER ROD: BY RANKER AMG, INC. PLEASE SEE SEPARATE SUBMITTAL.
2	CAULKING MUST NOT INTERFERE WITH SA

(#) SHIM SCHEDULE

1	FIELD SHIM AS REQ'D - 3" HIGH-IMPACT POLYSTYRENE PLASTIC SHIMS CENTERED FASTENERS

GLASS SCHEDULE

GL-1	1" TEMPERED - GLASS & GLAZING BY RANKER AMG, INC. PLEASE SEE SEPARATE SUBMITTAL.

(#) NOTES

EX	EXCLUSION: STRUCTURAL PREPARATION (PLUMB & LEVEL) OF DOORWAY FLOOR AND FRAMED OPENING (HEAD, JAMB & SILL), DISCREPANCIES WILL RESULT IN AN UNEVEN OR NON-COMPLIANT THRESHOLD CONDITION. FLOOR AND WALL FINISHES BY OTHERS.
AT	REQUIRED FOR HEADER & JAMB ATTACHMENT: 16-GAUGE MINIMUM METAL STUD BOX HEADER. SHALL BE DESIGNED TO WITHSTAND 25LBS PER SQUARE FOOT SERVICE LEVEL, AND 10LBS DEADLOAD PER SQUARE FOOT BY OTHERS. STRUCTURE/FRAMING MUST WITHSTAND IMPLIED LOADS.
SA	SERVICE ACCESS THROUGHOUT THE ENTIRE UNIT WIDTH

(#) MATERIAL LIST

MRK	QTY	
PL1	05	POSITIVE LATCH WITH MFR STANDARD RELEASE LEVER TRIM. PAINTED TO MATCH CLEAR ANODIZED/BLACK POWDER COAT FINISH.
J2	10	JAMBS: TUBE TYPE 1 3/4" x 6", 6063-T5 ALUMINUM
R1	-	BOTTOM RAIL: MFR SIZE 10"
S1	-	GLASS STOPS: 1" MFR STANDARD NON-REMOVABLE SECURITY TYPE
WS	-	WEATHER SWEEPS: MFR STANDARD ADJUSTABLE CONCEALED - ALL PANELS
M1	-	MUNTIN: MFR STANDARD 4"
H2	05	HEADER: VERSAMAX TELESCOPIC MFR STANDARD HEADER 4 1/2" x 6 9/16", 6063-T5 ALUMINUM
CD	-	CLEARANCE DEVICE: CLEARANCE DEVICE
SS	-	SMOKE SEAL: MFR STANDARD FACTORY INSTALLED SMOKE SEALS
BD	-	BELT DRIVE: HEADER CONCEALED SYNCHRONOUS BELT DRIVE. SLIDING PANELS MOVE TOGETHER FOR SINGLE MOTION SLIDE FUNCTION

ADDITIONAL MATERIAL

NURSE ASSIST MAGNETIC CATCH

DATE PRINTED:8/31/2026

PSD JOB NO: 26001

NO:	DATE:	REVISION DESCRIPTION:
1		
2		
3		
4		
5		
6		

THIS DRAWING SCALED TO PRINT 17" x 11"

ENGINEERING APPROVAL

ENGINEER JOB NO:
DATE SIGNED:

PRO SHOP DRAWINGS, INC.
WEBSITE:WWW.PROSHOPDRAWINGS.COM
PHONE: 805.308.0368

AGENCY: ----
AGENCY NO: ----

PROJECT DESCRIPTION:

JOB NAME: ANY JOB USA

JOB ADDRESS: ANY STREET USA

JOB CITY: ANY TOWN USA

PROJECT NO:

SHEET SCALE: NONE

SHEET DESCRIPTION: PRODUCT SCHEDULE (ICU SLIDE)

SHEET NO: **193**

WWW.PROSHOPDRAWINGS.COM

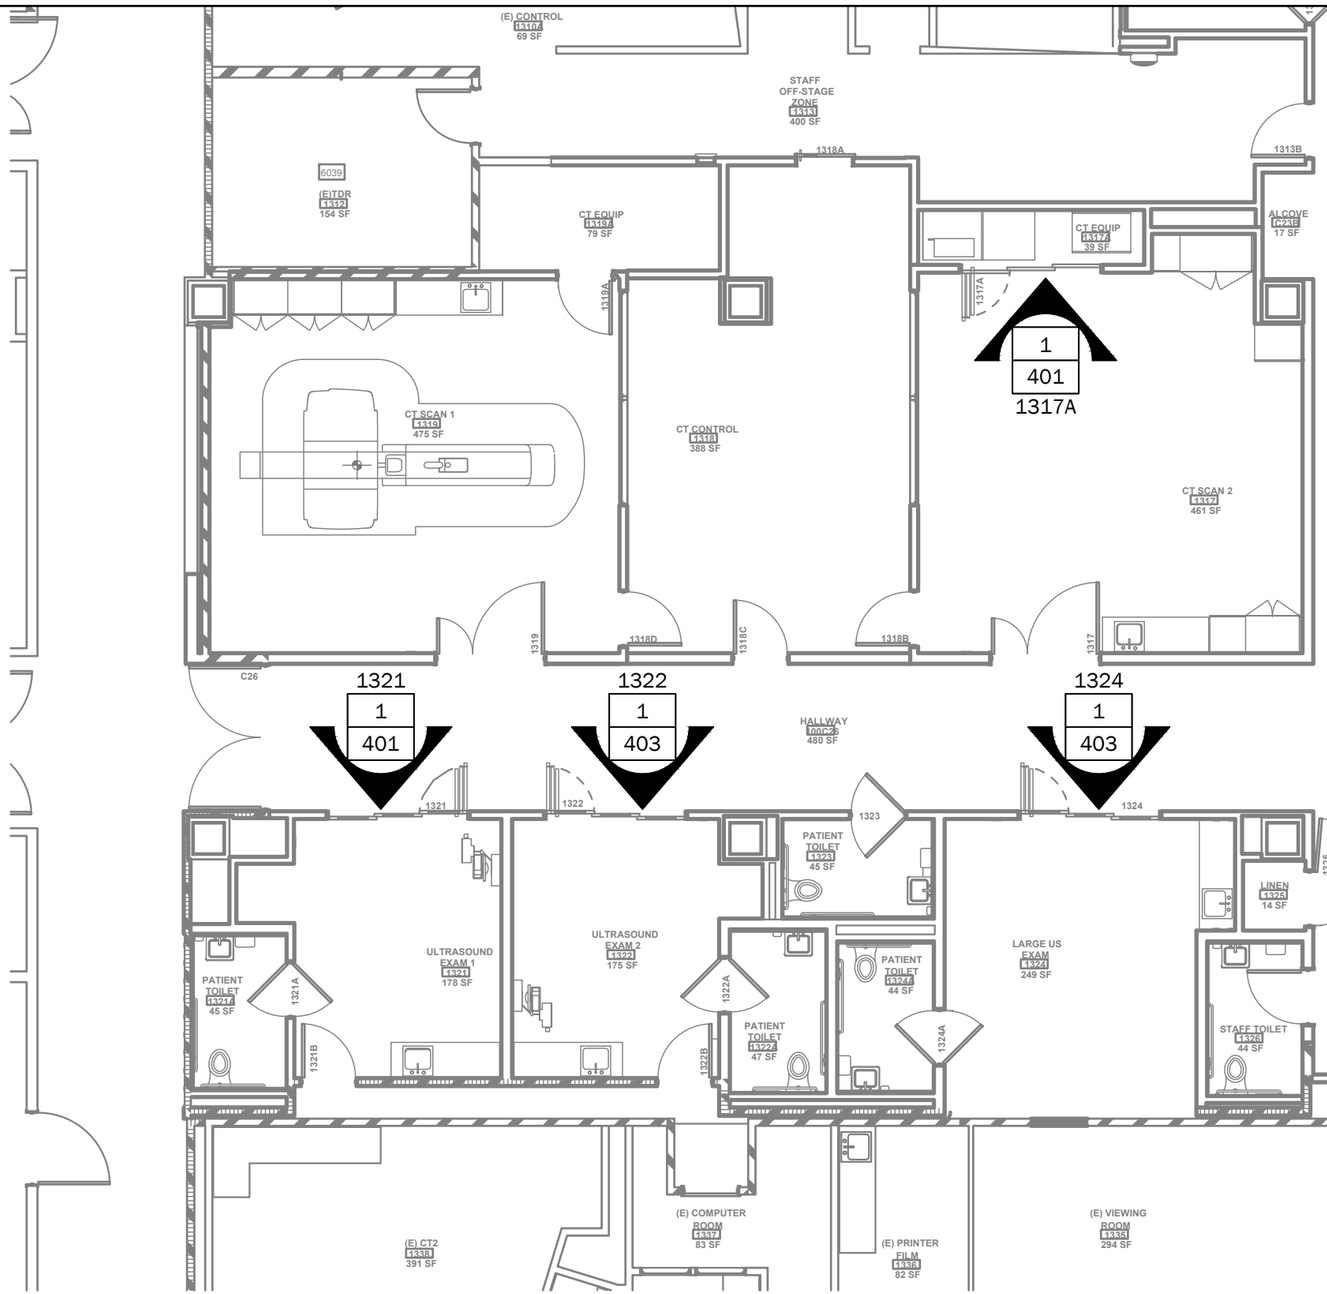

KEY PLAN

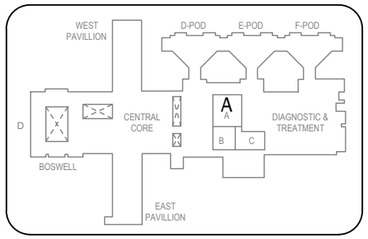

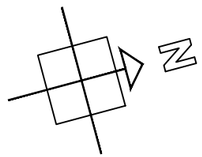

1 LEVEL 1 FLOOR PLAN - AREA A

AR REF: A1/A-141-1A

DATE PRINTED: 8/31/2026

PSD JOB NO: 26001

NO:	DATE:	REVISION DESCRIPTION:
1		
2		
3		
4		
5		
6		

THIS DRAWING SCALED TO PRINT 17" x 11"

ENGINEERING APPROVAL

ENGINEER JOB NO:
DATE SIGNED:

PRO SHOP DRAWINGS, INC.
WEBSITE:WWW.PROSHOPDRAWINGS.COM
PHONE: 805.308.0368

AGENCY: ----
AGENCY NO: ----

PROJECT DESCRIPTION:

JOB NAME: ANY JOB USA

JOB ADDRESS: ANY STREET USA

JOB CITY: ANY TOWN USA

PROJECT NO:

SHEET SCALE: NONE

SHEET DESCRIPTION: LEVEL 1 FLOOR PLAN - AREA A

SHEET NO: **201**

WWW.PROSHOPDRAWINGS.COM

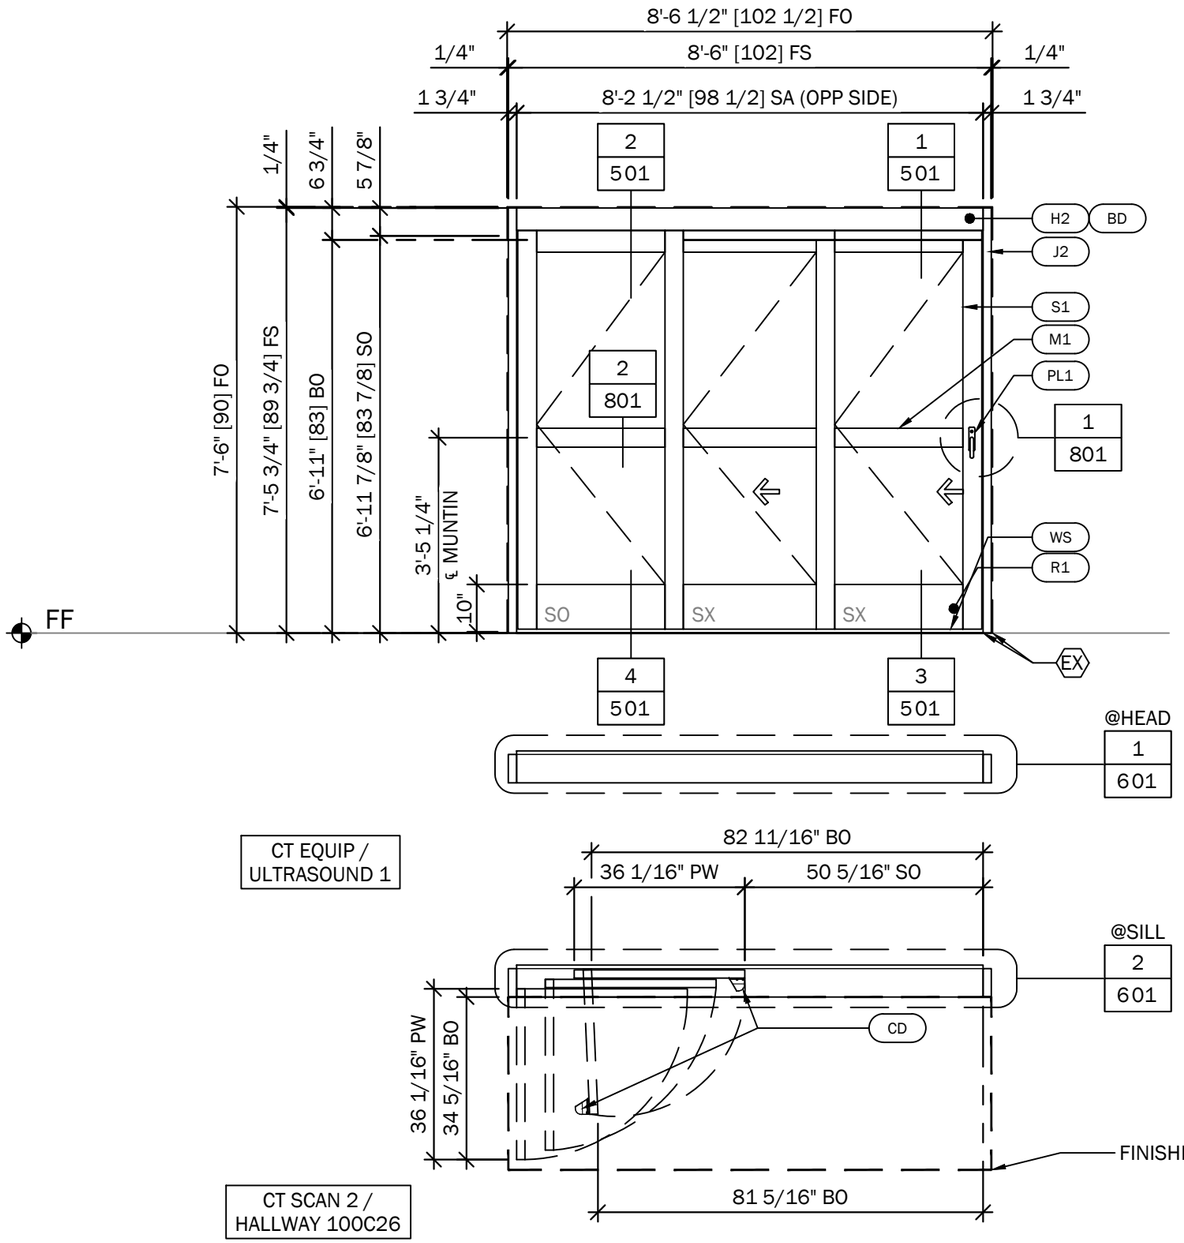

NOTES:

1. FLOOR MUST BE LEVEL ACROSS DOOR OPENING AND IN BREAKOUT (BO) AREA ± $\frac{1}{16}$"
2. DOORS WILL ONLY BREAKOUT AT FULL OPEN
3. SMOKE RATED DOOR

PLEASE VERIFY THAT THE DOORS SWINGING INTO THE CORRIDOR MEET WITH THE FOLLOWING CODES:
INTERNATIONAL BUILDING CODE 2021(IBC 2021)
CALIFORNIA BUILDING CODE 2022 (VOL 1 & 2)
407.3.1.2 SWING OF CORRIDOR DOORS
CORRIDOR DOORS, OTHER THAN THOSE EQUIPPED WITH SELF-CLOSING OR AUTOMATIC-CLOSING DEVICES SHALL NOT SWING INTO THE REQUIRED WIDTH OF CORRIDORS.

1 ELEVATION AND PLAN

AR REF:
SYSTEM: VM 2.0 - LHS - OHC
PLAN: A1/A-141-1A
ELEVATION: B1/A-436
DOOR #: 1317A & 1321

QTY: 02
FINISH: 01
GLASS: GL-1
H. GROUP:
LOCATION: CT EQUIP & ULTRASOUND EXAM 1

DATE PRINTED:8/31/2026

PSD JOB NO: 26001

NO:	DATE:	REVISION DESCRIPTION:
1		
2		
3		
4		
5		
6		

THIS DRAWING SCALED TO PRINT 17" x 11"

ENGINEERING APPROVAL

ENGINEER JOB NO:
DATE SIGNED:

PRO SHOP DRAWINGS, INC.
WEBSITE:WWW.PROSHOPDRAWINGS.COM
PHONE: 805.308.0368

AGENCY: ----
AGENCY NO: ----

PROJECT DESCRIPTION:

JOB NAME: ANY JOB USA
JOB ADDRESS: ANY STREET USA
JOB CITY: ANY TOWN USA
SHEET DESCRIPTION: ELEVATION - DR No.1317A & 1321
PROJECT NO:
SHEET SCALE: 3/8" = 1'- 0"
SHEET NO: **401**

WWW.PROSHOPDRAWINGS.COM

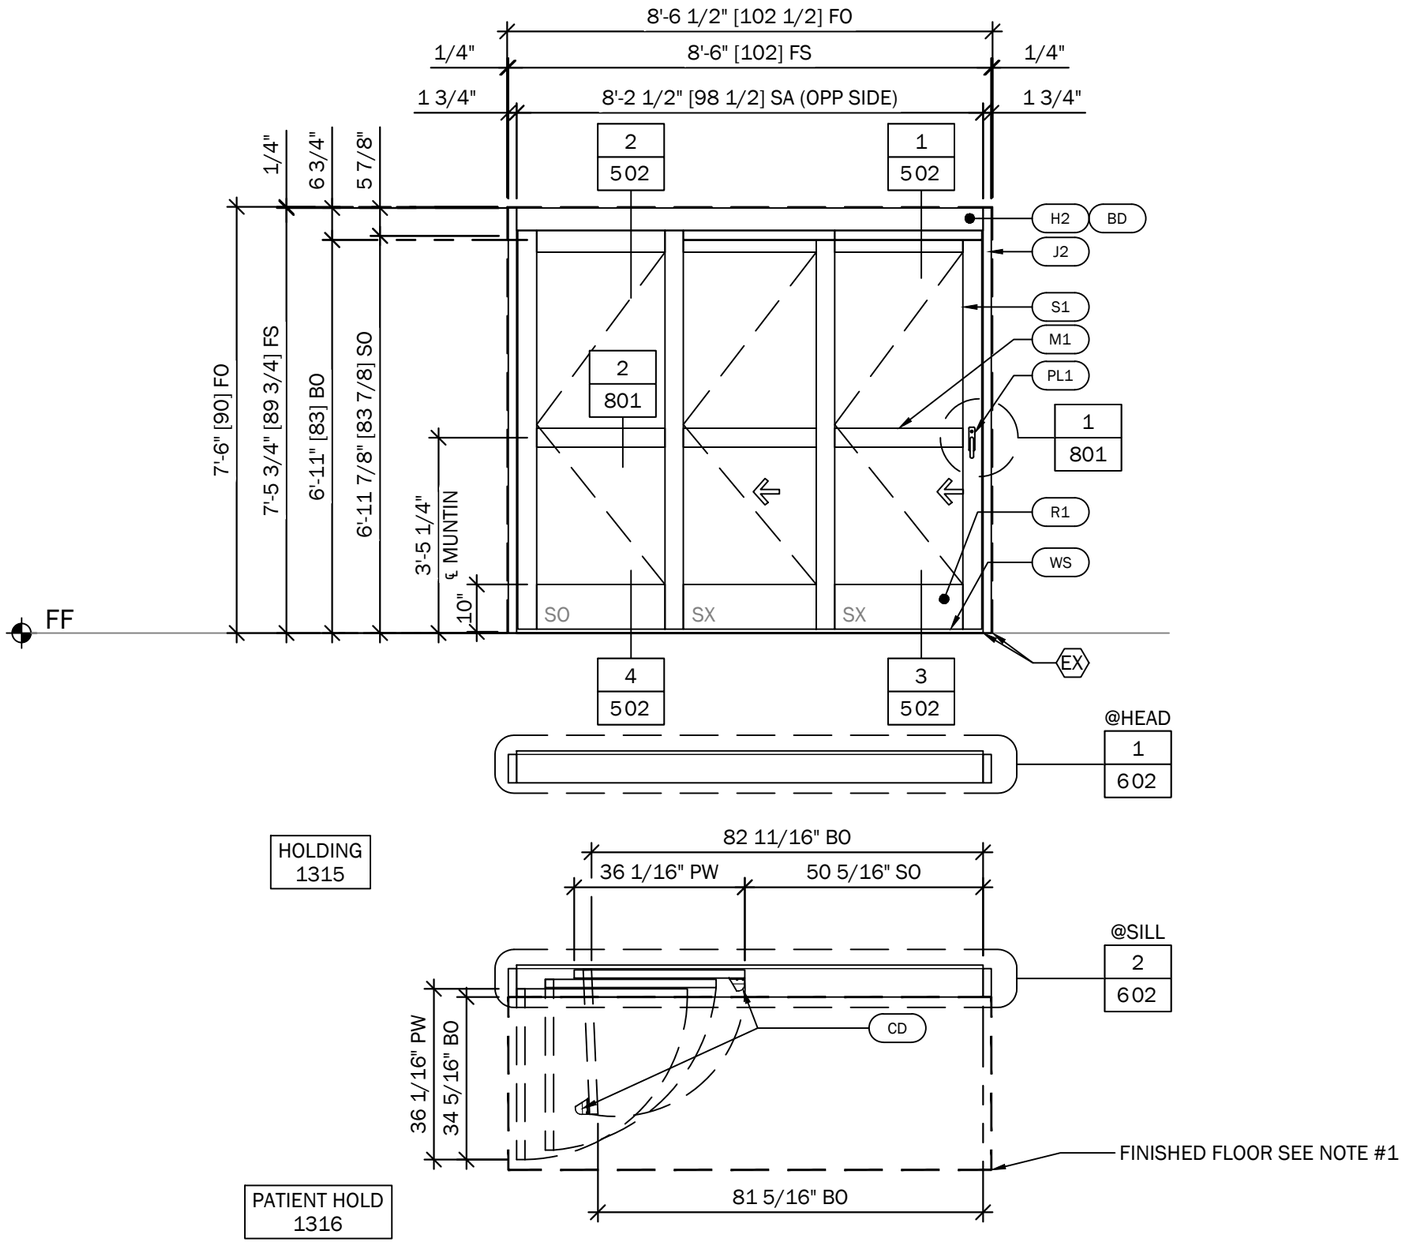

NOTES:

1. FLOOR MUST BE LEVEL ACROSS DOOR OPENING AND IN BREAKOUT (BO) AREA ± $\frac{1}{16}$"
2. DOORS WILL ONLY BREAKOUT AT FULL OPEN
3. SMOKE RATED DOOR

1 ELEVATION AND PLAN

AR REF:
SYSTEM: VM 2.0 - LHS - OHC
PLAN: A1/A-141-1A
ELEVATION: C1/A-424
DOOR #: 1315A

QTY: 01
FINISH: 01
GLASS: GL-1
H. GROUP:
LOCATION: HOLDING

DATE PRINTED:8/31/2026

PSD JOB NO: 26001

NO:	DATE:	REVISION DESCRIPTION:
1		
2		
3		
4		
5		
6		

THIS DRAWING SCALED TO PRINT 17" x 11"

ENGINEERING APPROVAL

ENGINEER JOB NO:
DATE SIGNED:

PRO SHOP DRAWINGS, INC.
WEBSITE:WWW.PROSHOPDRAWINGS.COM
PHONE: 805.308.0368

AGENCY: ----
AGENCY NO: ----

PROJECT DESCRIPTION:

JOB NAME: ANY JOB USA
JOB ADDRESS: ANY STREET USA
JOB CITY: ANY TOWN USA
SHEET DESCRIPTION: ELEVATION - DR No.1315A
PROJECT NO:
SHEET SCALE: 3/8" = 1'- 0"
SHEET NO: **402**

WWW.PROSHOPDRAWINGS.COM

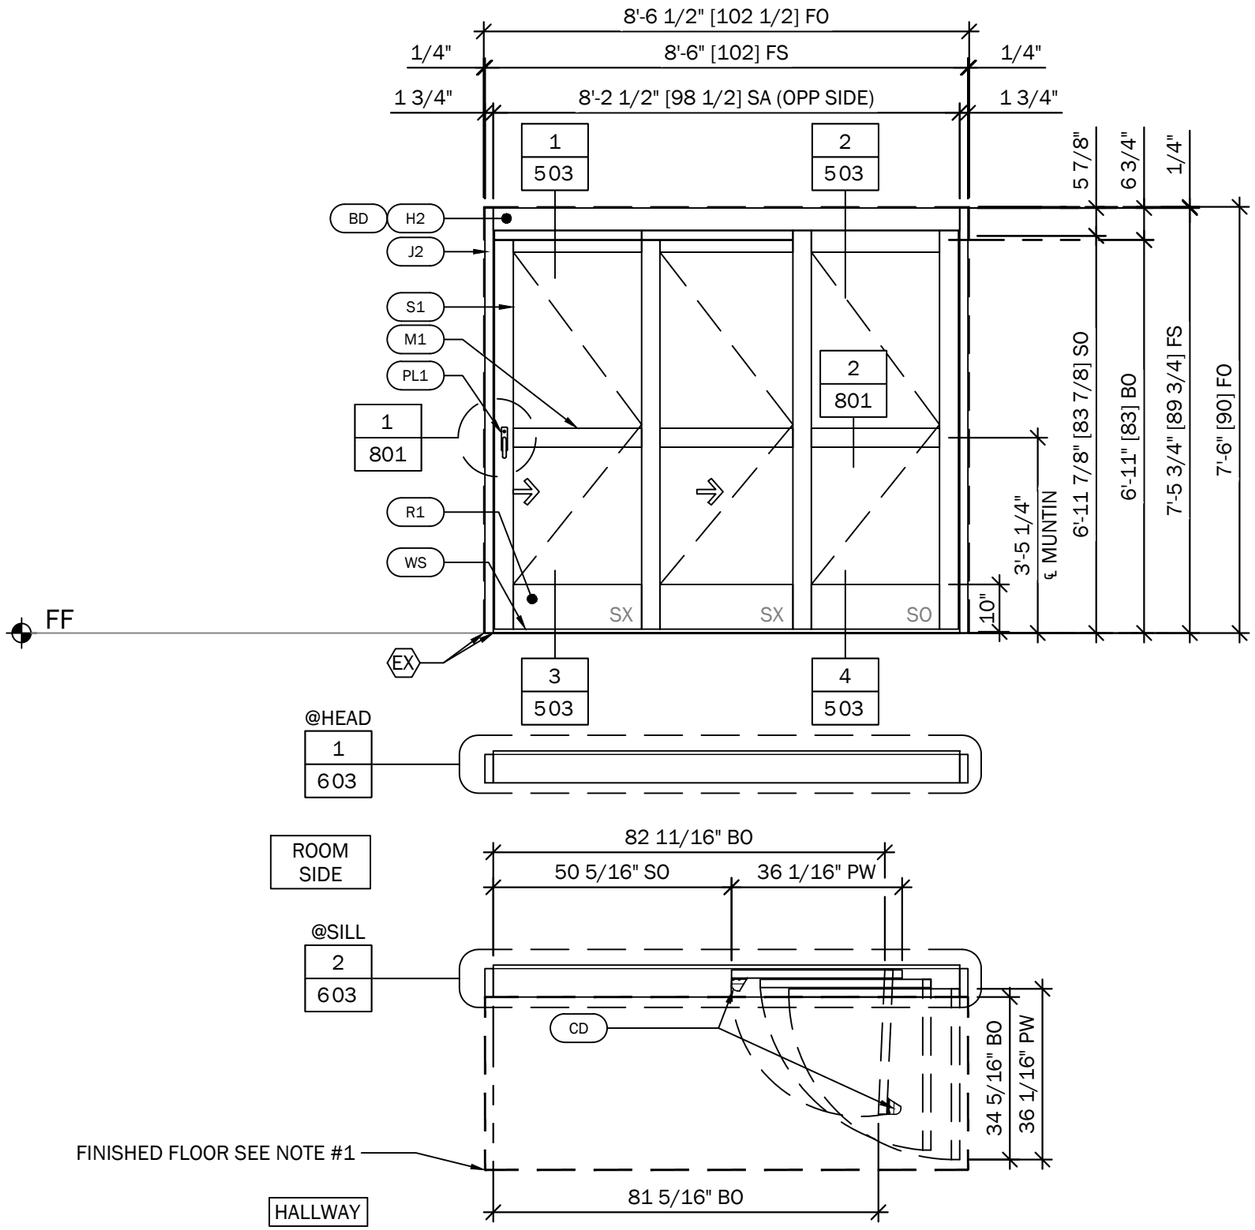

NOTES:

1. FLOOR MUST BE LEVEL ACROSS DOOR OPENING AND IN BREAKOUT (BO) AREA ± $\frac{1}{16}$"
2. DOORS WILL ONLY BREAKOUT AT FULL OPEN
3. SMOKE RATED DOOR

1 ELEVATION AND PLAN

AR REF:
SYSTEM: VM 2.0 - RHS - OHC
PLAN: A1/A-141-1A
ELEVATION: C1/A-424
DOOR #: 1322 & 1324

QTY: 02
FINISH: 01
GLASS: GL-1
H. GROUP:
LOCATION: ULTRASOUND EXAM 2 & LARGE US EXAM

DATE PRINTED:8/31/2026

PSD JOB NO: 26001

NO:	DATE:	REVISION DESCRIPTION:
1		
2		
3		
4		
5		
6		

THIS DRAWING SCALED TO PRINT 17" x 11"

ENGINEERING APPROVAL

ENGINEER JOB NO:
DATE SIGNED:

PRO SHOP DRAWINGS, INC.
WEBSITE:WWW.PROSHOPDRAWINGS.COM
PHONE: 805.308.0368

AGENCY: ----
AGENCY NO: ----

PROJECT DESCRIPTION:

JOB NAME: ANY JOB USA
JOB ADDRESS: ANY STREET USA
JOB CITY: ANY TOWN USA
SHEET DESCRIPTION: ELEVATION - DR No.1322 & 1324
PROJECT NO:
SHEET SCALE: Value
SHEET NO: **403**

WWW.PROSHOPDRAWINGS.COM

HARDWARE GROUP #----
DOOR #1317A & 1321

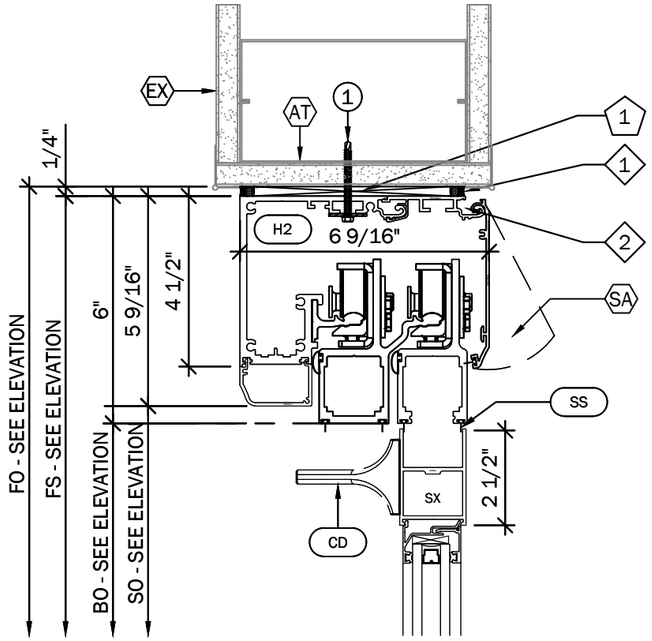

1
C4/A-602

SX('S) PANEL
SHOWN CLOSED

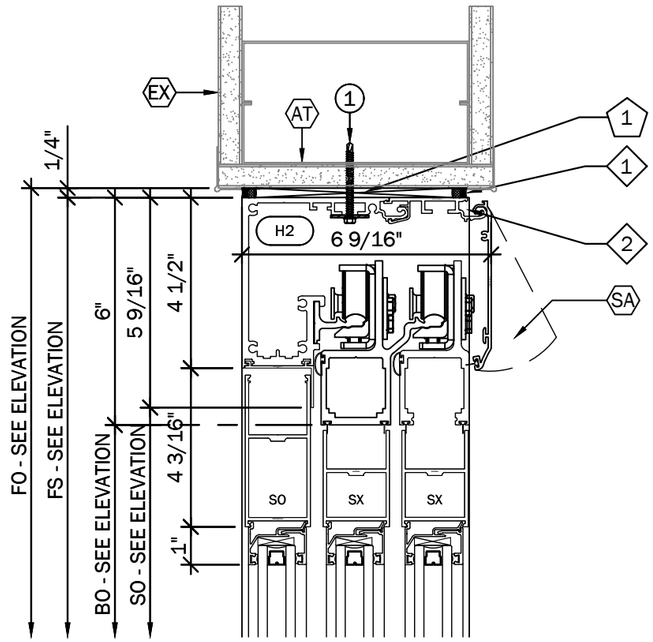

2
C4/A-602

SX('S) PANEL
SHOWN OPEN

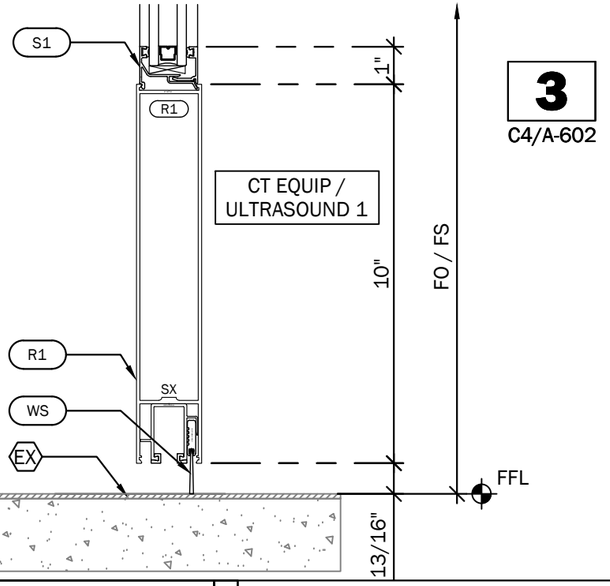

3
C4/A-602

CT SCAN 2 /
HALLWAY 100C26

CT EQUIP /
ULTRASOUND 1

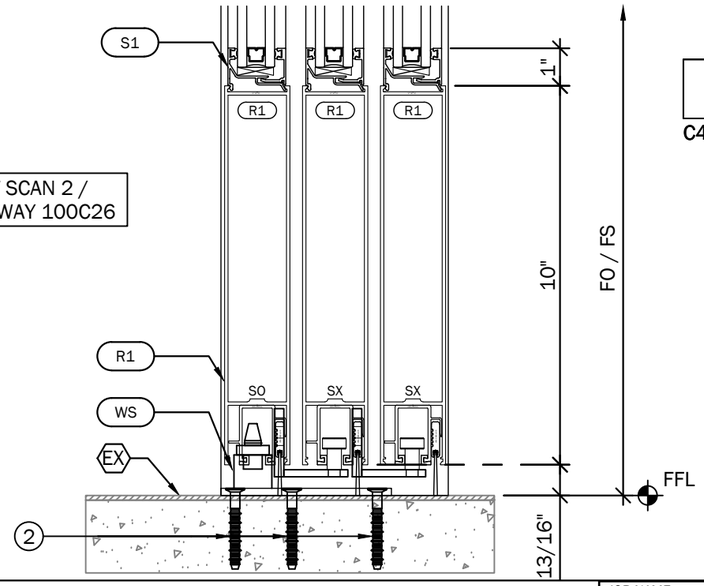

4
C4/A-602

CT SCAN 2 /
HALLWAY 100C26

CT EQUIP /
ULTRASOUND 1

DATE PRINTED:8/31/2026

PSD JOB NO: 26001

NO:	DATE:	REVISION DESCRIPTION:
1		
2		
3		
4		
5		
6		

THIS DRAWING SCALED TO PRINT 17" x 11"

ENGINEERING APPROVAL

ENGINEER JOB NO:
DATE SIGNED:

PRO SHOP DRAWINGS, INC.
WEBSITE:WWW.PROSHOPDRAWINGS.COM
PHONE: 805.308.0368

AGENCY: ----
AGENCY NO: ----

PROJECT DESCRIPTION:

JOB NAME: ANY JOB USA

JOB ADDRESS: ANY STREET USA

JOB CITY: ANY TOWN USA

PROJECT NO:

SHEET SCALE: 3" = 1'- 0"

SHEET DESCRIPTION: SECTION DETAILS

SHEET NO: **501**

WWW.PROSHOPDRAWINGS.COM

HARDWARE GROUP #----
DOOR #1315A

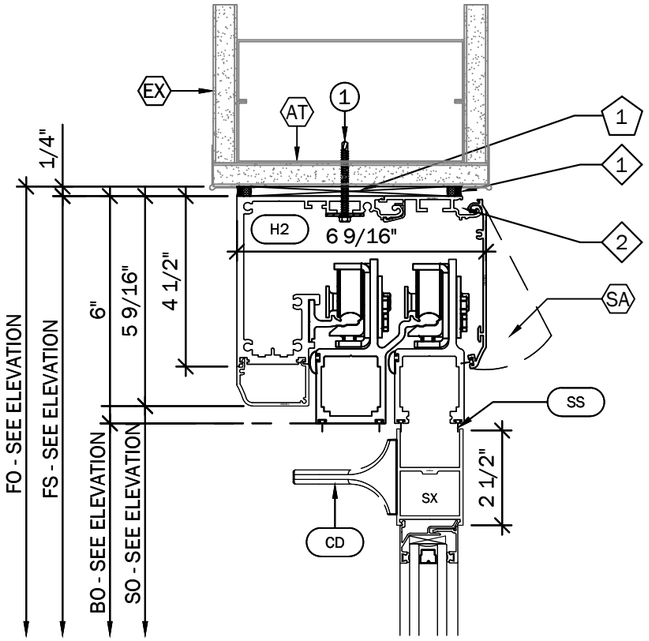

SX('S) PANEL SHOWN CLOSED

1
C4/A-602

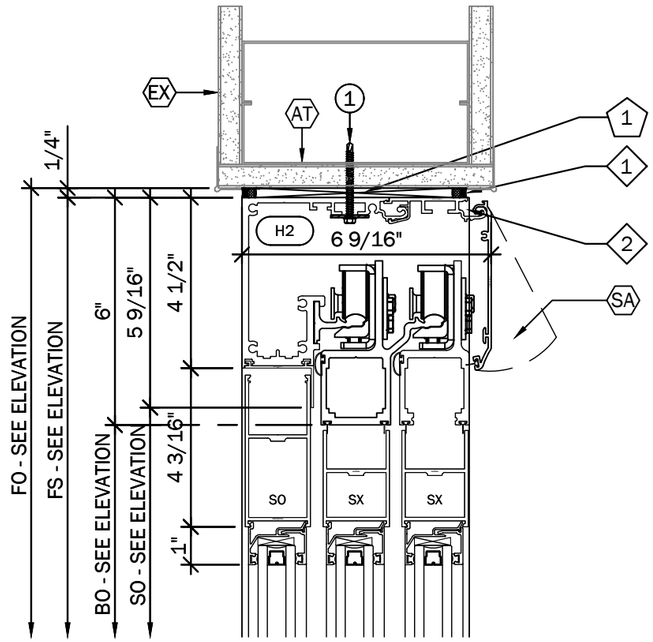

SX('S) PANEL SHOWN OPEN

2
C4/A-602

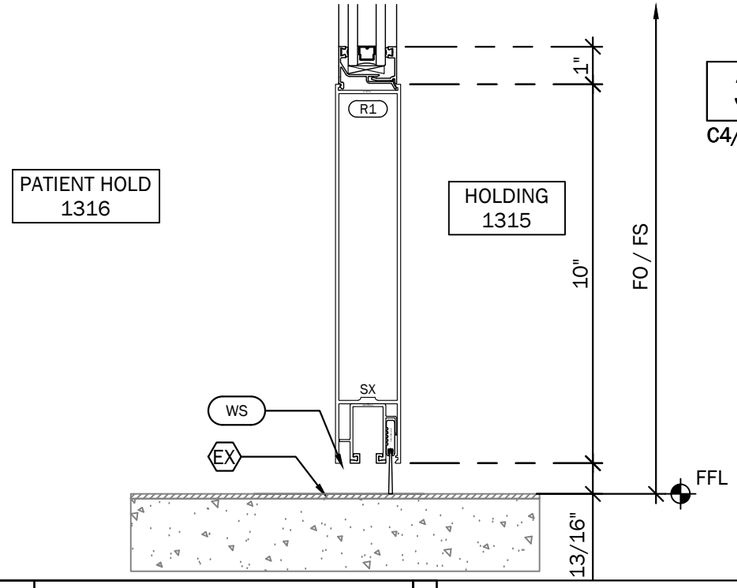

3
C4/A-602

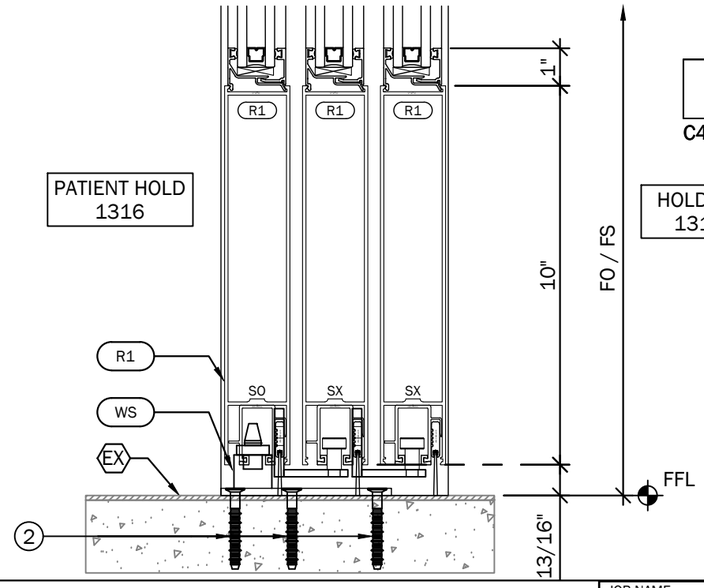

4
C4/A-602

DATE PRINTED:8/31/2026

PSD JOB NO: 26001

NO:	DATE:	REVISION DESCRIPTION:
1		
2		
3		
4		
5		
6		

THIS DRAWING SCALED TO PRINT 17" x 11"

ENGINEERING APPROVAL

ENGINEER JOB NO:
DATE SIGNED:

PRO SHOP DRAWINGS, INC.
WEBSITE:WWW.PROSHOPDRAWINGS.COM
PHONE: 805.308.0368

AGENCY: ----
AGENCY NO: ----

PROJECT DESCRIPTION:

JOB NAME: ANY JOB USA

JOB ADDRESS: ANY STREET USA

JOB CITY: ANY TOWN USA

PROJECT NO:

SHEET SCALE: 3" = 1'- 0"

SHEET DESCRIPTION: SECTION DETAILS

SHEET NO: **502**

WWW.PROSHOPDRAWINGS.COM

HARDWARE GROUP #----
DOOR #1322 & 1324

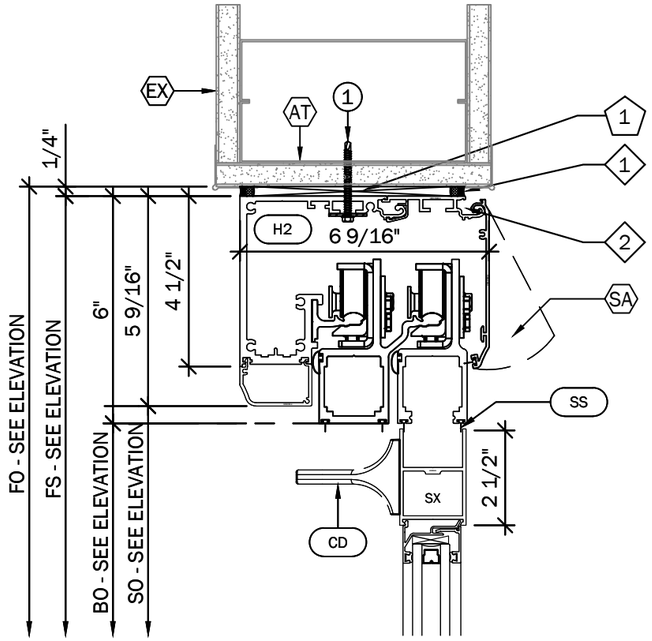

SX('S) PANEL SHOWN CLOSED

1
C4/A-602

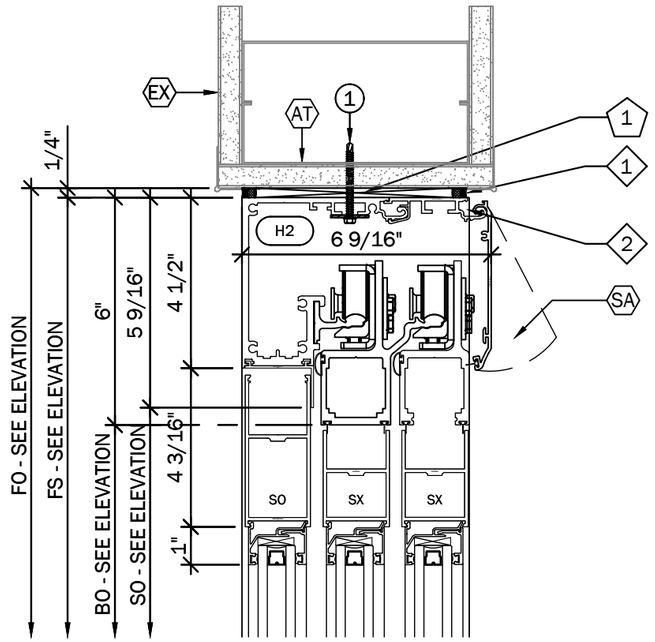

SX('S) PANEL SHOWN OPEN

2
C4/A-602

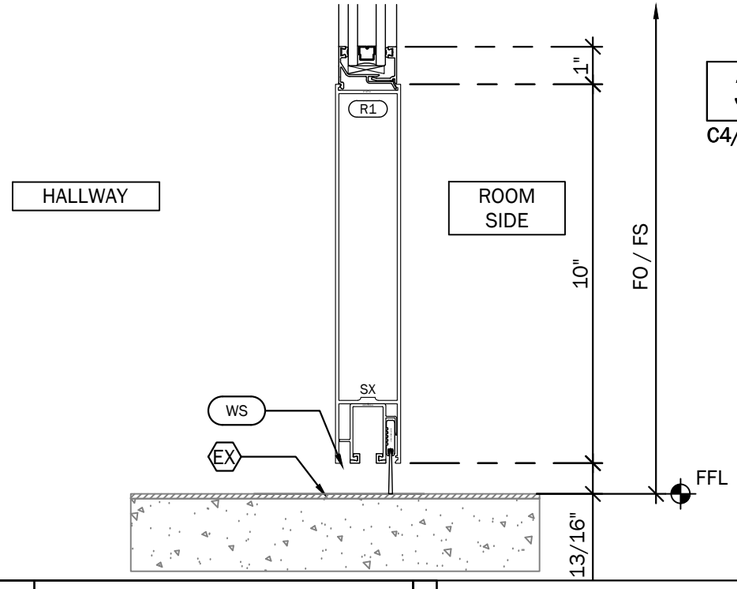

3
C4/A-602

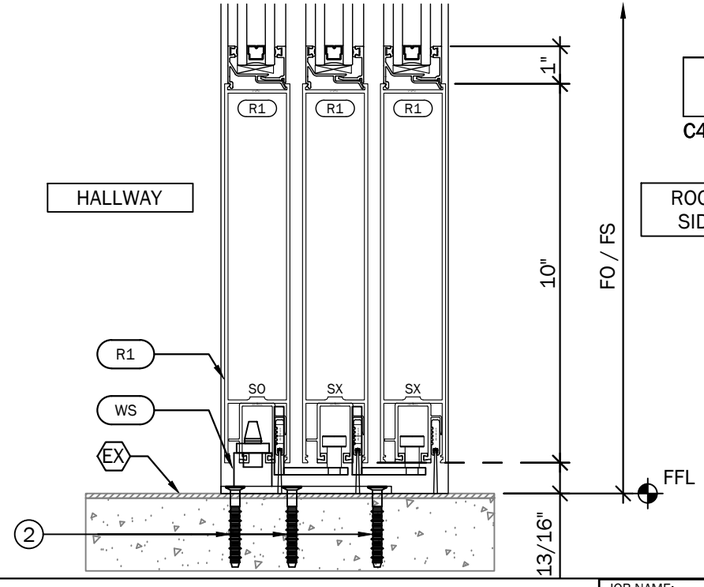

4
C4/A-602

DATE PRINTED:8/31/2026

PSD JOB NO: 26001

NO:	DATE:	REVISION DESCRIPTION:
1		
2		
3		
4		
5		
6		

THIS DRAWING SCALED TO PRINT 17" x 11"

ENGINEERING APPROVAL

ENGINEER JOB NO:
DATE SIGNED:

PRO SHOP DRAWINGS, INC.
WEBSITE:WWW.PROSHOPDRAWINGS.COM
PHONE: 805.308.0368

AGENCY: ----
AGENCY NO: ----

PROJECT DESCRIPTION:

JOB NAME: ANY JOB USA

JOB ADDRESS: ANY STREET USA

JOB CITY: ANY TOWN USA

PROJECT NO:

SHEET SCALE: Value

SHEET DESCRIPTION: SECTION DETAILS

SHEET NO: **503**

WWW.PROSHOPDRAWINGS.COM

HARDWARE GROUP #----
DOOR #1317A & 1321

1 PLAN DETAIL CLOSED

F1/A602

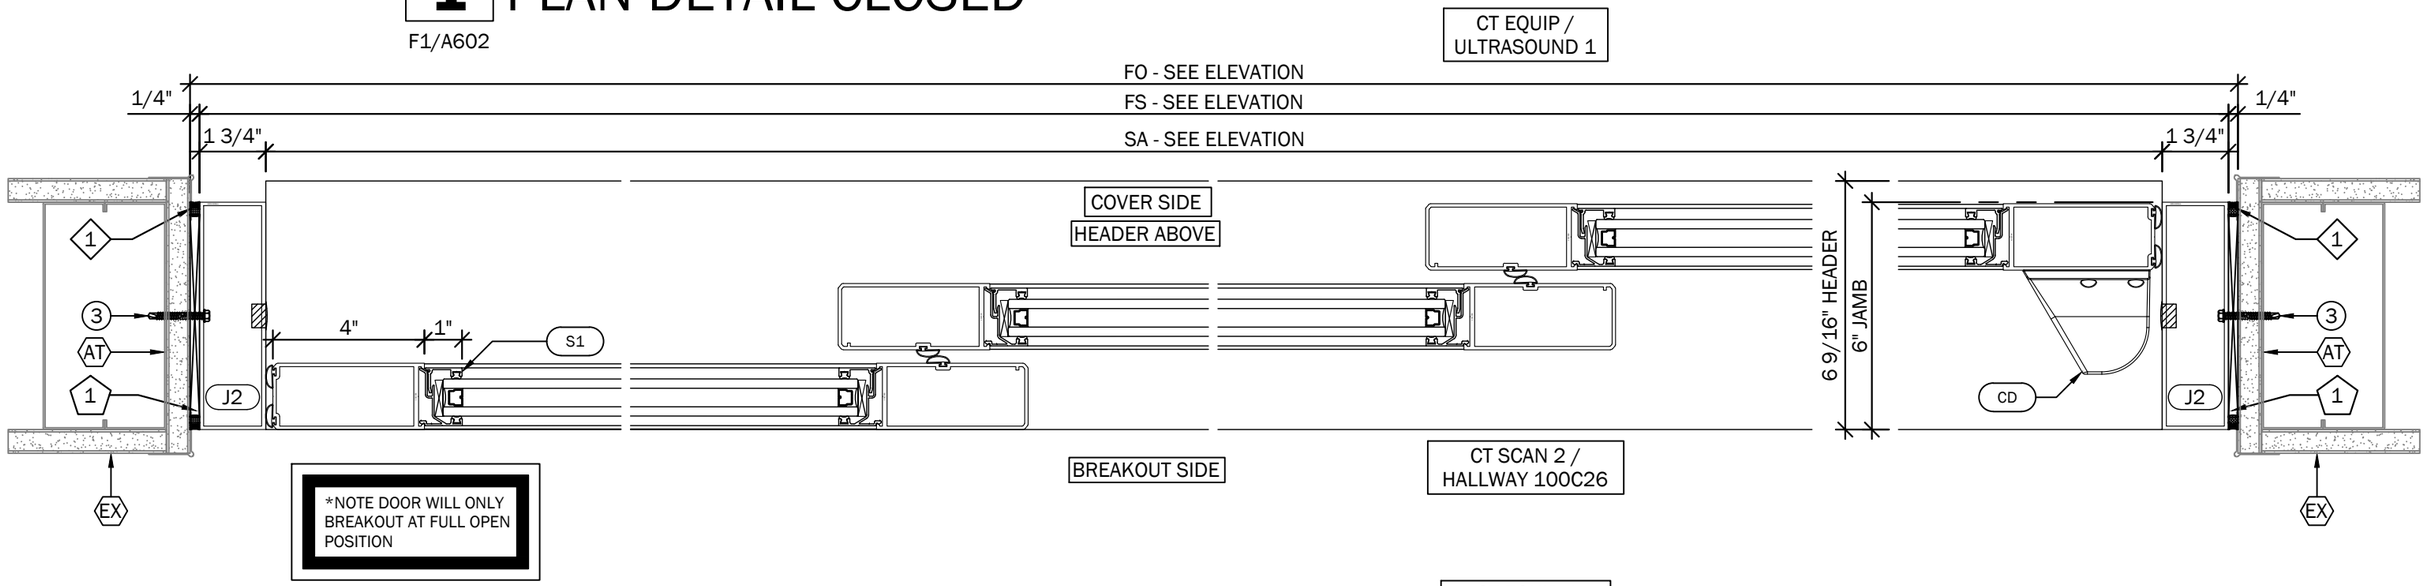

2 PLAN DETAIL OPEN

F1/A602

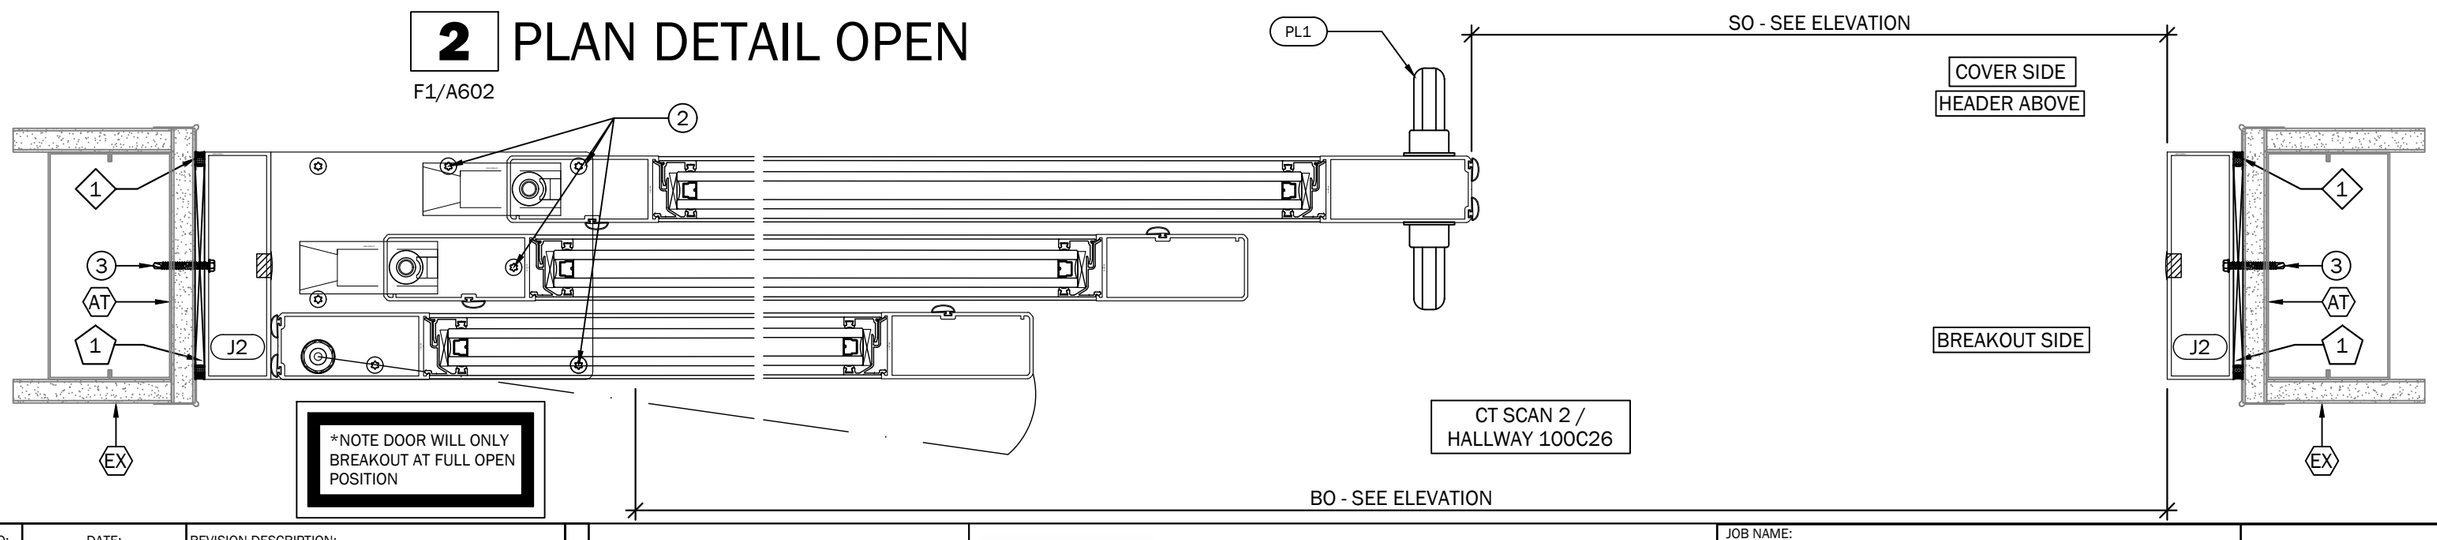

DATE PRINTED:8/31/2026

PSD JOB NO: 26001

NO:	DATE:	REVISION DESCRIPTION:
1		
2		
3		
4		
5		
6		

THIS DRAWING SCALED TO PRINT 17" x 11"

ENGINEERING APPROVAL

ENGINEER JOB NO:
DATE SIGNED:

PRO SHOP DRAWINGS, INC.
WEBSITE:WWW.PROSHOPDRAWINGS.COM
PHONE: 805.308.0368

AGENCY: ----
AGENCY NO: ----

PROJECT DESCRIPTION:

JOB NAME: ANY JOB USA
JOB ADDRESS: ANY STREET USA
JOB CITY: ANY TOWN USA
SHEET DESCRIPTION: PLAN DETAILS
PROJECT NO:
SHEET SCALE: 3" = 1'- 0"
SHEET NO: **601**

WWW.PROSHOPDRAWINGS.COM

HARDWARE GROUP #----
DOOR #1315A

1 PLAN DETAIL CLOSED

F1/A602

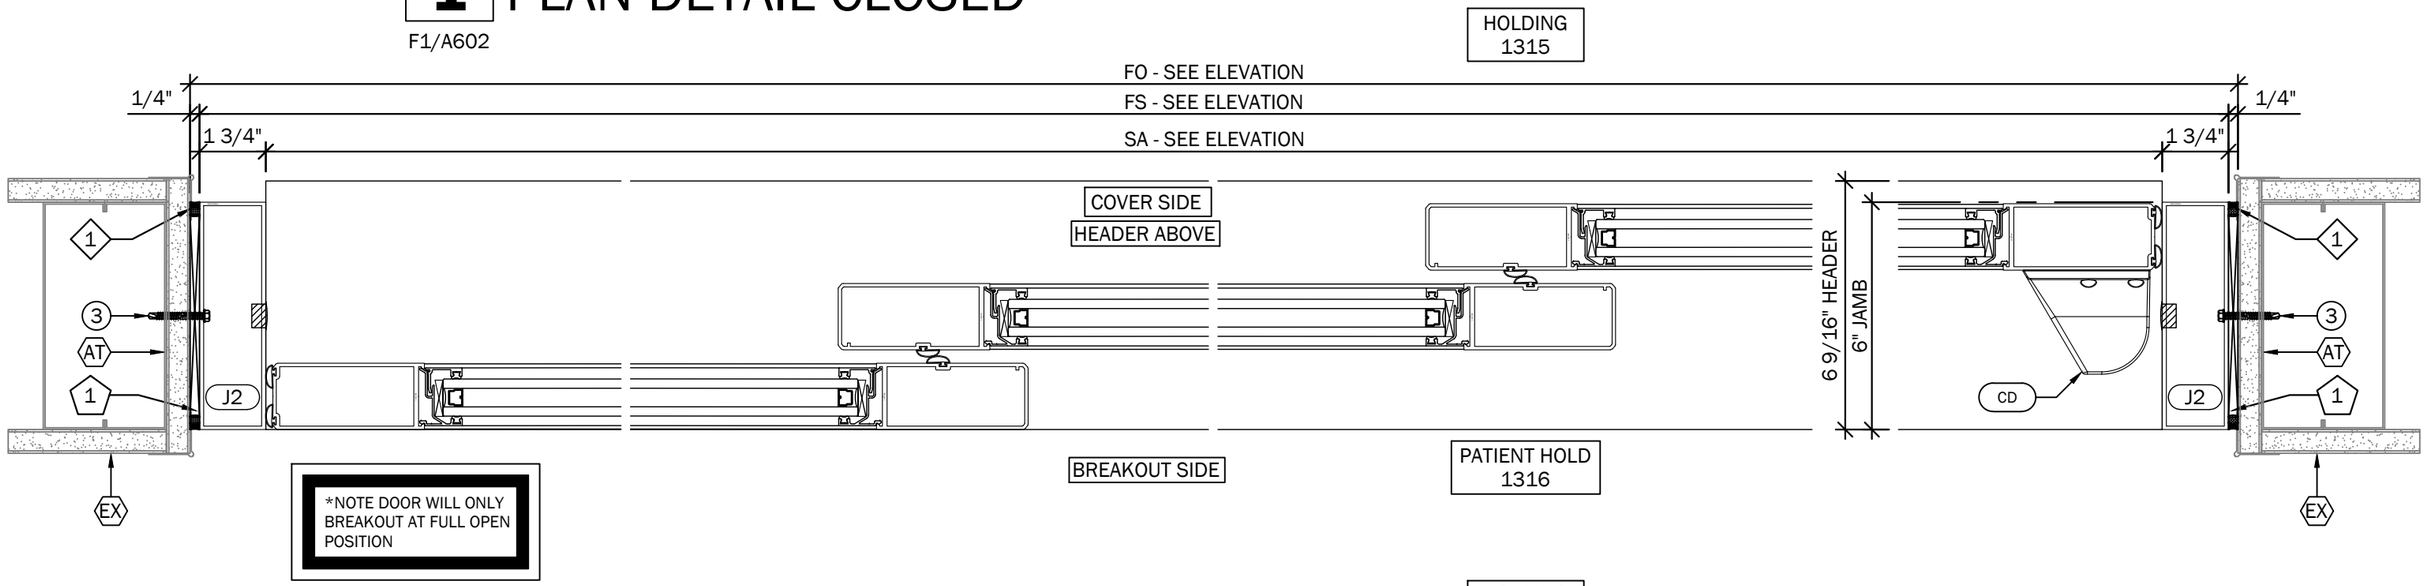

2 PLAN DETAIL OPEN

F1/A602

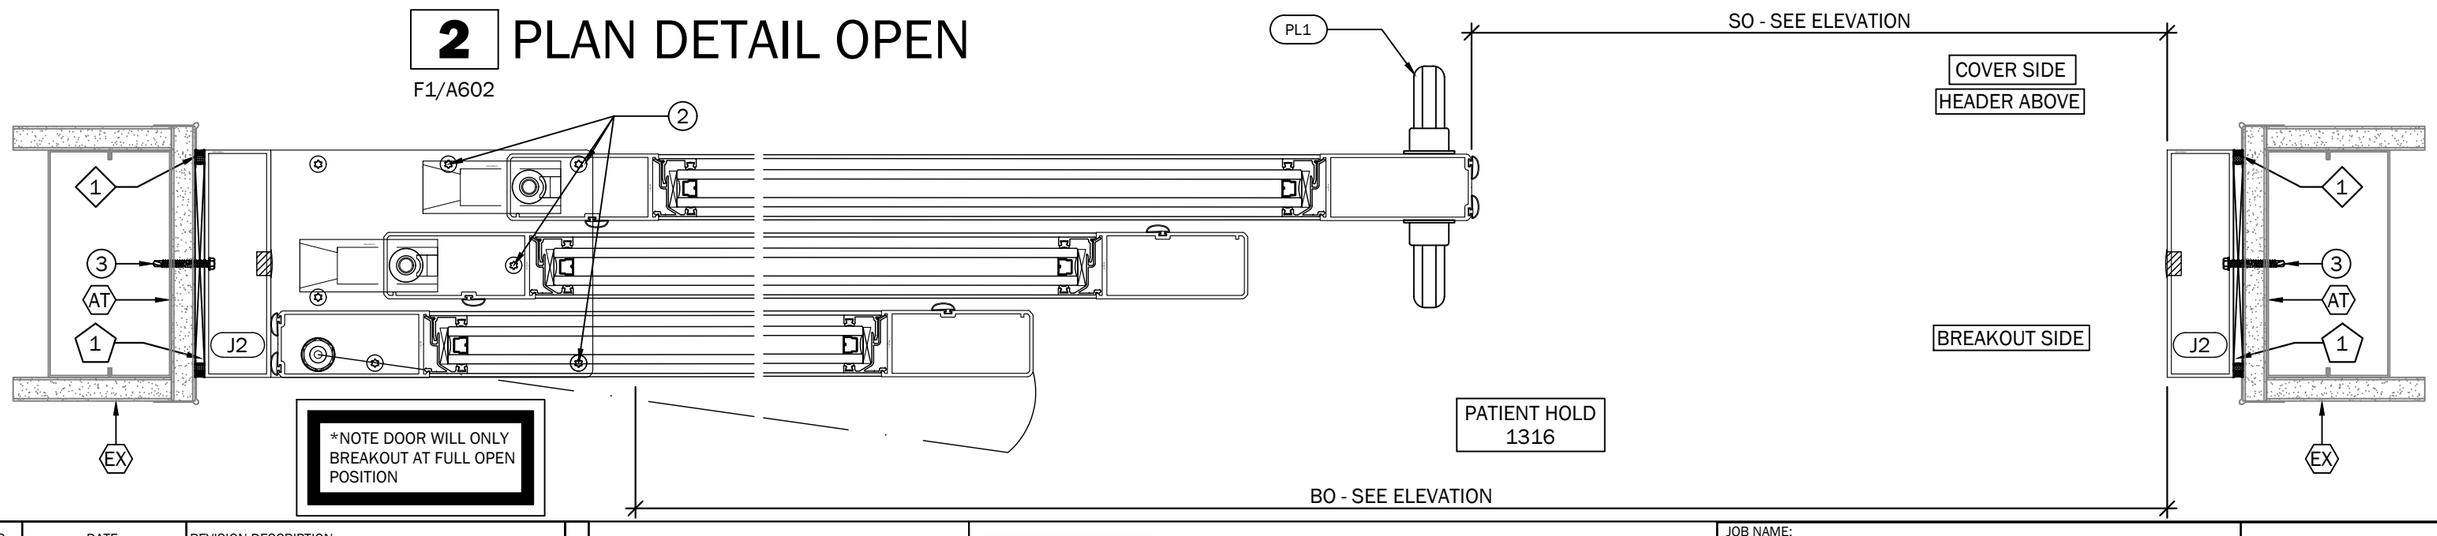

DATE PRINTED:8/31/2026

PSD JOB NO: 26001

NO:	DATE:	REVISION DESCRIPTION:
1		
2		
3		
4		
5		
6		

THIS DRAWING SCALED TO PRINT 17" x 11"

ENGINEERING APPROVAL

ENGINEER JOB NO:
DATE SIGNED:

PRO SHOP DRAWINGS, INC.
WEBSITE:WWW.PROSHOPDRAWINGS.COM
PHONE: 805.308.0368

AGENCY: ----
AGENCY NO: ----

PROJECT DESCRIPTION:

JOB NAME: ANY JOB USA
JOB ADDRESS: ANY STREET USA
JOB CITY: ANY TOWN USA
SHEET DESCRIPTION: PLAN DETAILS
PROJECT NO:
SHEET SCALE: 3" = 1'- 0"
SHEET NO: 602

WWW.PROSHOPDRAWINGS.COM

HARDWARE GROUP #----
DOOR #1322 & 1324

1 PLAN DETAIL CLOSED

F1/A602

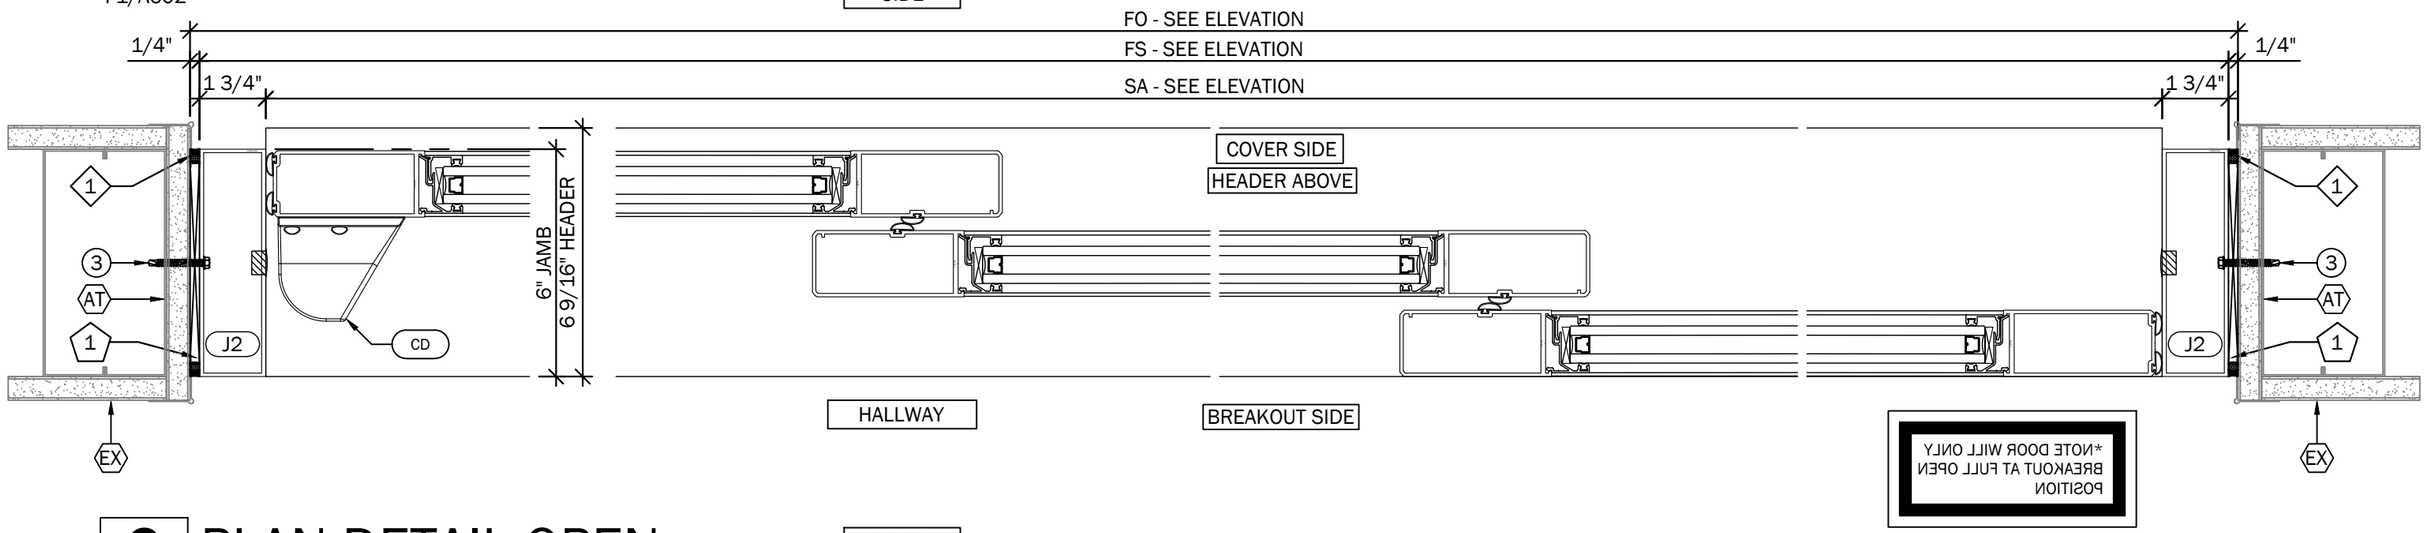

2 PLAN DETAIL OPEN

F1/A602

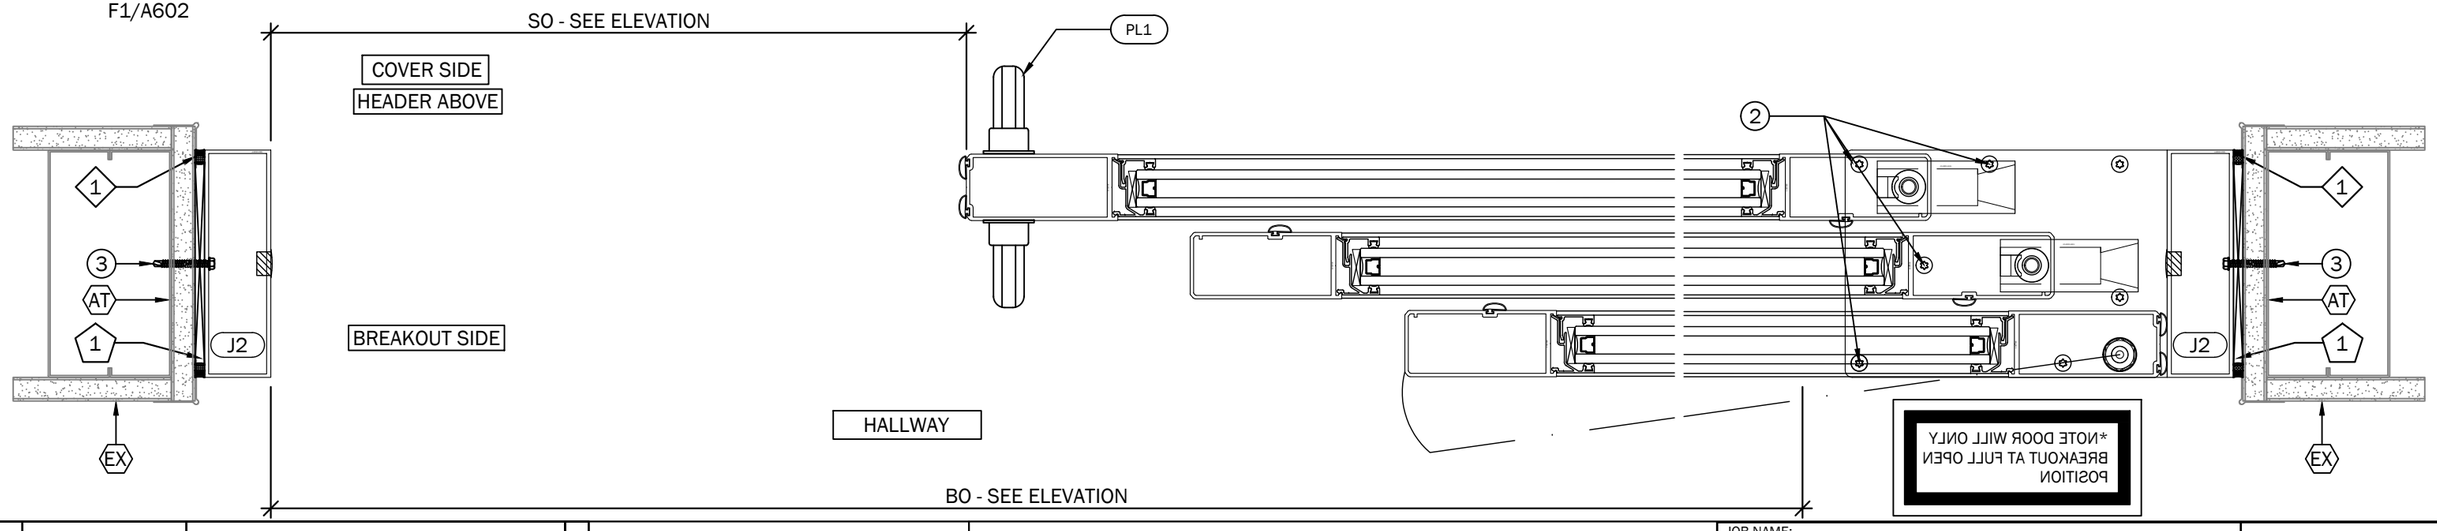

DATE PRINTED:8/31/2026

PSD JOB NO: 26001

NO:	DATE:	REVISION DESCRIPTION:
1		
2		
3		
4		
5		
6		

THIS DRAWING SCALED TO PRINT 17" x 11"

ENGINEERING APPROVAL

ENGINEER JOB NO:
DATE SIGNED:

PRO SHOP DRAWINGS, INC.
WEBSITE:WWW.PROSHOPDRAWINGS.COM
PHONE: 805.308.0368

AGENCY: ----
AGENCY NO: ----

PROJECT DESCRIPTION:

JOB NAME: ANY JOB USA

JOB ADDRESS: ANY STREET USA

JOB CITY: ANY TOWN USA

PROJECT NO:

SHEET SCALE: Value

SHEET DESCRIPTION: PLAN DETAILS

SHEET NO: **603**

WWW.PROSHOPDRAWINGS.COM

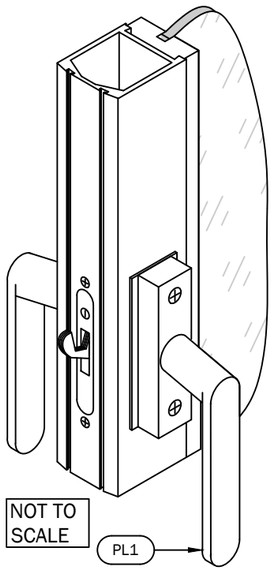

1 POSITIVE LATCH

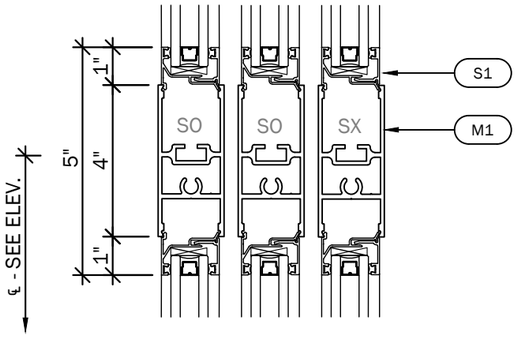

2 MUNTIN DETAIL

DATE PRINTED:8/31/2026

NO:	DATE:	REVISION DESCRIPTION:
1		
2		
3		
4		
5		
6		

THIS DRAWING SCALED TO PRINT 17" x 11"

ENGINEERING APPROVAL

ENGINEER JOB NO:
DATE SIGNED:

PRO SHOP DRAWINGS, INC.
WEBSITE:WWW.PROSHOPDRAWINGS.COM
PHONE: 805.308.0368

AGENCY: ----
AGENCY NO: ----

PROJECT DESCRIPTION:

JOB NAME: ANY JOB USA

JOB ADDRESS: ANY STREET USA

JOB CITY: ANY TOWN USA

PROJECT NO:

SHEET SCALE: 3" = 1'- 0"

SHEET DESCRIPTION: ACCESSORY DETAILS

SHEET NO: **801**

PSD JOB NO: 26001